


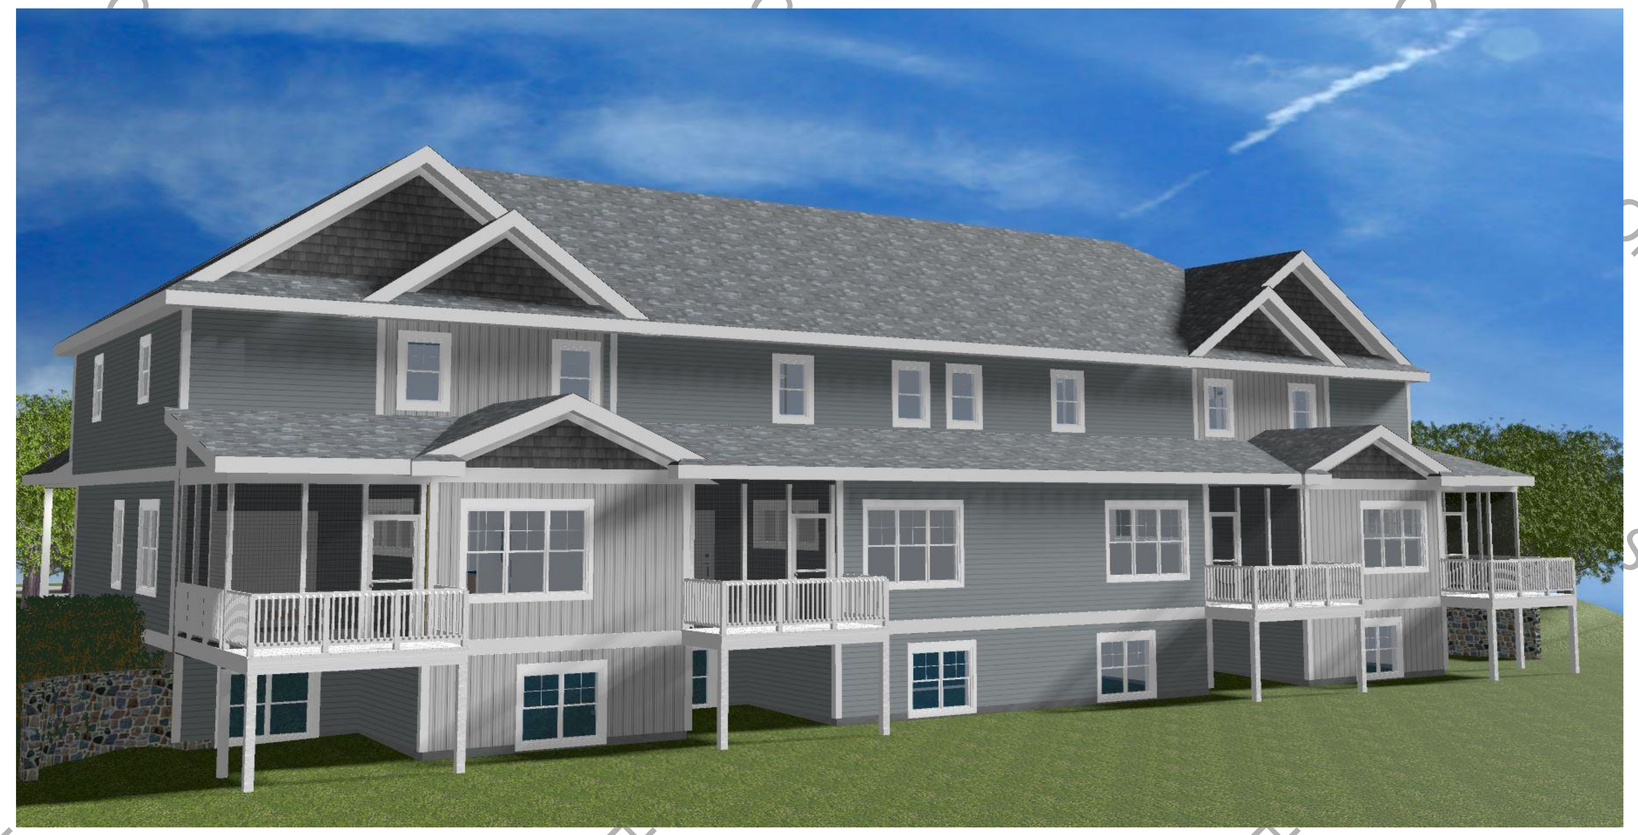

RENDERINGS
SCALE: 1/4" = 1'-0"

CLIENT APPROVAL

401 N. Century Ave.
Waunakee, WI 53597
(608) 850-4450
(608) 850-4448 (fax)
www.cchofwaunakee.com

Classic Custom Homes
of Waunakee, Inc.

THESE DRAWINGS ARE THE PROPERTY OF CLASSIC CUSTOM HOMES OF WAUNAKEE, INC. AND SHALL NOT BE REPRODUCED, USED, OR RELIED UPON IN ANY MANNER WITHOUT THE EXPRESSED WRITTEN CONSENT OF CLASSIC CUSTOM HOMES OF WAUNAKEE, INC.
CLASSIC CUSTOM HOMES OF WAUNAKEE, INC. IS NOT RESPONSIBLE FOR ANY CHANGES, MODIFICATIONS, OR ADDITIONS MADE TO THESE DRAWINGS. ANYONE USING THESE DRAWINGS IS DIRECTED TO CONTACT CLASSIC CUSTOM HOMES OF WAUNAKEE, INC. TO DISCUSS WHETHER CHANGES, MODIFICATIONS, OR ADDITIONS HAVE BEEN MADE TO THESE DRAWINGS. CLASSIC CUSTOM HOMES OF WAUNAKEE, INC. ASSUMES ALL RESPONSIBILITY FOR THE QUALITY AND WORKMANSHIP USED IN A PROJECT WHERE THESE DRAWINGS ARE USED IN A PROJECT CONTROL OR RESPONSIBILITY FOR THE QUALITY OF MATERIALS AND WORKMANSHIP USED.

ADDRESS
-

PROJECT NAME
Riverstone Townhomes
Half Exposure

SHEET NAME
RENDERINGS

INITIAL
Jan, 30, 2024

REVISED
Friday, February 23, 2024

A

AREA SCHEDULES
SCALE: 1" = 10'-0"

AREA SCHEDULES

UNIT #1
LOWER LEVEL FLOOR - 868 SQ FEET
LOWER LEVEL FUTURE FINISH 520.5 SQ. FEET
MAIN FLOOR LIVING - 841.5 SQ. FEET
UPPER FLOOR LIVING - 870 SQ. FEET
GARAGE -470 SQ. FEET
STOOP - 90.6 SQ. FEET
SCREEN PORCH - 117.3 SQ. FEET
TREX DECK - 53.3 SQ. FEET

UNIT #2
LOWER LEVEL FLOOR - 868 SQ FEET
LOWER LEVEL FUTURE FINISH 520.5 SQ. FEET
MAIN FLOOR LIVING - 841.5 SQ. FEET
UPPER FLOOR LIVING - 897.3 SQ. FEET
GARAGE -470 SQ. FEET
STOOP - 90.6 SQ. FEET
SCREEN PORCH - 117.3 SQ. FEET
TREX DECK - 53.3 SQ. FEET

UNIT #3
LOWER LEVEL FLOOR - 868 SQ FEET
LOWER LEVEL FUTURE FINISH 520.5 SQ. FEET
MAIN FLOOR LIVING - 841.5 SQ. FEET
UPPER FLOOR LIVING - 897.3 SQ. FEET
GARAGE -470 SQ. FEET
STOOP - 90.6 SQ. FEET
SCREEN PORCH - 117.3 SQ. FEET
TREX DECK - 53.3 SQ. FEET

UNIT #4
LOWER LEVEL FLOOR - 868 SQ FEET
LOWER LEVEL FUTURE FINISH 520.5 SQ. FEET
MAIN FLOOR LIVING - 841.5 SQ. FEET
UPPER FLOOR LIVING - 870 SQ. FEET
GARAGE -470 SQ. FEET
STOOP - 90.6 SQ. FEET
SCREEN PORCH - 117.3 SQ. FEET
TREX DECK - 53.3 SQ. FEET



FRONT ELEVATION FINAL
SCALE: 1/4" = 1'-0"



REAR ELEVATION FINAL
SCALE: 1/4" = 1'-0"

② REAR ELEVATION
SCALE: 1/4" = 1'-0"

CLIENT APPROVAL

401 N. Century Ave.
Waunakee, WI 53597
(608) 850-4450
(608) 850-4448 (fax)
www.cchofwaunakee.com

Classic Custom Homes of Waunakee, Inc.

THESE DRAWINGS ARE THE PROPERTY OF CLASSIC CUSTOM HOMES OF WAUNAKEE, INC. AND SHALL NOT BE REPRODUCED, USED, OR RELIED UPON IN ANY MANNER WITHOUT THE EXPRESSED WRITTEN CONSENT OF CLASSIC CUSTOM HOMES OF WAUNAKEE, INC.

CLASSIC CUSTOM HOMES OF WAUNAKEE, INC. IS NOT RESPONSIBLE FOR ANY CHANGES, MODIFICATIONS, OR ADDITIONS MADE TO THESE DRAWINGS. ANY QUESTIONS REGARDING THESE DRAWINGS IS DIRECTED TO CONTACT CLASSIC CUSTOM HOMES OF WAUNAKEE, INC. IN ORDER TO DETERMINE WHETHER CHANGES OR MODIFICATIONS HAVE BEEN MADE TO THESE DRAWINGS. CLASSIC CUSTOM HOMES OF WAUNAKEE, INC. EXPRESSLY DECLAIMS ALL RESPONSIBILITY AND LIABILITY WHERE THESE DRAWINGS ARE USED IN A PROJECT WHERE CLASSIC CUSTOM HOMES OF WAUNAKEE, INC. HAS NO CONTROL OR RESPONSIBILITY FOR THE QUALITY OF MATERIALS AND WORKMANSHIP USED.

ADDRESS

PROJECT NAME
Riverstone Townhomes
Half Exposure

SHEET NAME
EXTERIOR ELEVATIONS

INITIAL
Jan, 30, 2024

REVISED
Friday, February 23, 2024

A-1

CLASSIC CUSTOM HOMES



LEFT REGULAR 071619 BR
SCALE: 1/4" = 1'-0"



RIGHT REGULAR 071619 BR
SCALE: 1/4" = 1'-0"

AREA SCHEDULES

UNIT #1
LOWER LEVEL FLOOR - 868 SQ FEET
LOWER LEVEL FUTURE FINISH 520.5 SQ. FEET
MAIN FLOOR LIVING - 841.5 SQ. FEET
UPPER FLOOR LIVING - 870 SQ. FEET
GARAGE - 470 SQ. FEET
STOOP - 90.6 SQ. FEET
SCREEN PORCH - 117.3 SQ. FEET
TREX DECK - 53.3 SQ. FEET

UNIT #2
LOWER LEVEL FLOOR - 868 SQ FEET
LOWER LEVEL FUTURE FINISH 520.5 SQ. FEET
MAIN FLOOR LIVING - 841.5 SQ. FEET
UPPER FLOOR LIVING - 897.3 SQ. FEET
GARAGE - 470 SQ. FEET
STOOP - 90.6 SQ. FEET
SCREEN PORCH - 117.3 SQ. FEET
TREX DECK - 53.3 SQ. FEET

UNIT #3
LOWER LEVEL FLOOR - 868 SQ FEET
LOWER LEVEL FUTURE FINISH 520.5 SQ. FEET
MAIN FLOOR LIVING - 841.5 SQ. FEET
UPPER FLOOR LIVING - 897.3 SQ. FEET
GARAGE - 470 SQ. FEET
STOOP - 90.6 SQ. FEET
SCREEN PORCH - 117.3 SQ. FEET
TREX DECK - 53.3 SQ. FEET

UNIT #4
LOWER LEVEL FLOOR - 868 SQ FEET
LOWER LEVEL FUTURE FINISH 520.5 SQ. FEET
MAIN FLOOR LIVING - 841.5 SQ. FEET
UPPER FLOOR LIVING - 870 SQ. FEET
GARAGE - 470 SQ. FEET
STOOP - 90.6 SQ. FEET
SCREEN PORCH - 117.3 SQ. FEET
TREX DECK - 53.3 SQ. FEET

401 N. Century Ave.
Waunakee, WI 53597
(608) 850-4450
(608) 850-4448 (fax)
www.cchofwaunakee.com

Classic Custom Homes of Waunakee, Inc.

THESE DRAWINGS ARE THE PROPERTY OF CLASSIC CUSTOM HOMES OF WAUNAKEE, INC. AND SHALL NOT BE REPRODUCED, USED, OR RELIED UPON IN ANY MANNER WITHOUT THE EXPRESSED WRITTEN CONSENT OF CLASSIC CUSTOM HOMES OF WAUNAKEE, INC.
CLASSIC CUSTOM HOMES OF WAUNAKEE, INC. IS NOT RESPONSIBLE FOR CONSTRUCTION FROM THESE DRAWINGS IS DIRECTED TO CONTACT CLASSIC CUSTOM HOMES OF WAUNAKEE, INC. IN ORDER TO DETERMINE WHETHER OR NOT ANY CHANGES HAVE BEEN MADE. CLASSIC CUSTOM HOMES OF WAUNAKEE, INC. EXPRESSLY DECLAIMS ALL RESPONSIBILITY AND LIABILITY WHERE THESE DRAWINGS ARE USED IN A PROJECT WHERE CLASSIC CUSTOM HOMES OF WAUNAKEE, INC. HAS NO CONTROL OR RESPONSIBILITY FOR THE QUALITY OF MATERIALS AND WORKMANSHIP USED.

ADDRESS
-

PROJECT NAME
Riverstone Townhomes
Half Exposure

SHEET NAME
EXTERIOR ELEVATIONS

INITIAL
Jan, 30, 2024

REVISED
Friday, February 23, 2024

A-2

CLIENT APPROVAL _____

CLASSIC CUSTOM HOMES


AREA SCHEDULES

UNIT #1
LOWER LEVEL FLOOR - 868 SQ FEET
LOWER LEVEL FUTURE FINISH 520.5 SQ. FEET
MAIN FLOOR LIVING - 841.5 SQ. FEET
UPPER FLOOR LIVING - 870 SQ. FEET
GARAGE -470 SQ. FEET
STOOP - 90.6 SQ. FEET
SCREEN PORCH - 117.3 SQ. FEET
TREX DECK - 53.3 SQ. FEET

UNIT #2
LOWER LEVEL FLOOR - 868 SQ FEET
LOWER LEVEL FUTURE FINISH 520.5 SQ. FEET
MAIN FLOOR LIVING - 841.5 SQ. FEET
UPPER FLOOR LIVING - 897.3 SQ. FEET
GARAGE -470 SQ. FEET
STOOP - 90.6 SQ. FEET
SCREEN PORCH - 117.3 SQ. FEET
TREX DECK - 53.3 SQ. FEET

UNIT #3
LOWER LEVEL FLOOR - 868 SQ FEET
LOWER LEVEL FUTURE FINISH 520.5 SQ. FEET
MAIN FLOOR LIVING - 841.5 SQ. FEET
UPPER FLOOR LIVING - 897.3 SQ. FEET
GARAGE -470 SQ. FEET
STOOP - 90.6 SQ. FEET
SCREEN PORCH - 117.3 SQ. FEET
TREX DECK - 53.3 SQ. FEET

UNIT #4
LOWER LEVEL FLOOR - 868 SQ FEET
LOWER LEVEL FUTURE FINISH 520.5 SQ. FEET
MAIN FLOOR LIVING - 841.5 SQ. FEET
UPPER FLOOR LIVING - 870 SQ. FEET
GARAGE -470 SQ. FEET
STOOP - 90.6 SQ. FEET
SCREEN PORCH - 117.3 SQ. FEET
TREX DECK - 53.3 SQ. FEET

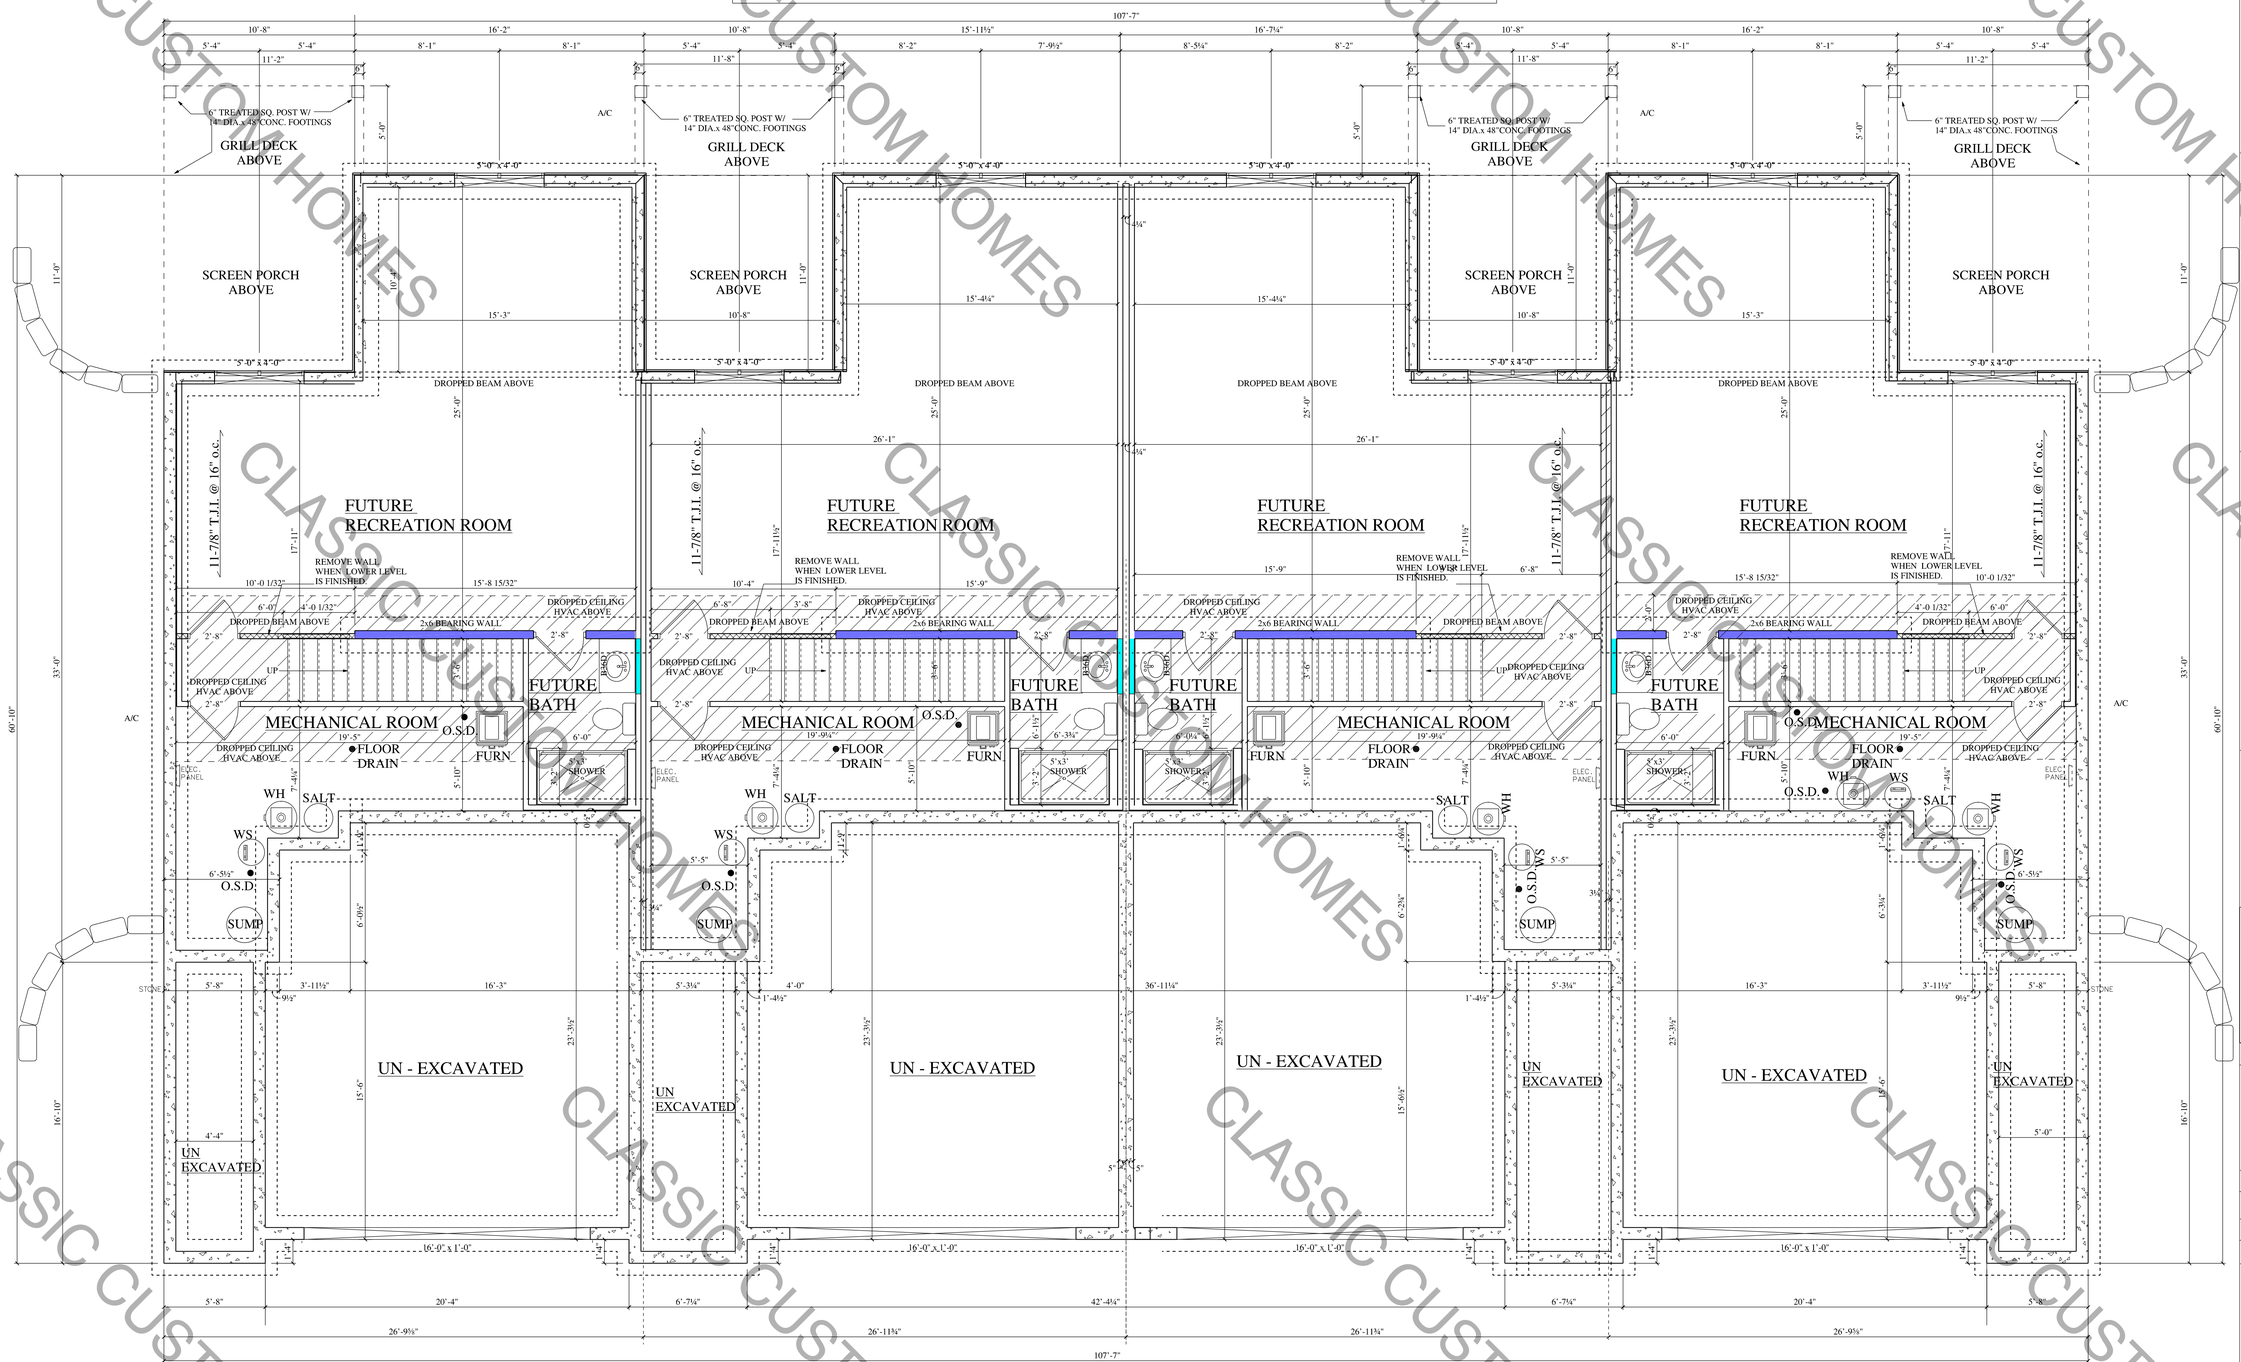

LOWER FLOOR FINAL

SCALE: 1/4" = 1'-0"

CLIENT APPROVAL _____

401 N. Century Ave.
Waunakee, WI 53597
(608) 850-4450
(608) 850-4448 (fax)
www.cchofwaunakee.com

Classic Custom Homes of Waunakee, Inc.

THESE DRAWINGS ARE THE PROPERTY OF CLASSIC CUSTOM HOMES OF WAUNAKEE, INC. AND SHALL NOT BE REPRODUCED, USED, OR RELIED UPON IN ANY MANNER WITHOUT THE EXPRESSED WRITTEN CONSENT OF CLASSIC CUSTOM HOMES OF WAUNAKEE, INC.

CLASSIC CUSTOM HOMES OF WAUNAKEE, INC. IS NOT RESPONSIBLE FOR ANY CHANGES, MODIFICATIONS, OR ADDITIONS MADE FROM THESE DRAWINGS. ANY CHANGES TO THESE DRAWINGS IS DIRECTED TO CONTACT CLASSIC CUSTOM HOMES OF WAUNAKEE, INC. IN ORDER TO DETERMINE WHETHER OR NOT THE CHANGES WILL BE MADE BY CLASSIC CUSTOM HOMES OF WAUNAKEE, INC. EXPRESSLY DECLAIMS ALL RESPONSIBILITY AND LIABILITY WHERE THESE DRAWINGS ARE USED IN A PROJECT WHERE CLASSIC CUSTOM HOMES OF WAUNAKEE, INC. HAS NO CONTROL OR RESPONSIBILITY FOR THE QUALITY OF MATERIALS AND WORKMANSHIP USED.

ADDRESS

PROJECT NAME: Riverstone Townhomes

SHEET NAME: Half Exposure

FOUNDATION

INITIAL: Jan, 30, 2024

REVISED: Friday, February 23, 2024

A-3

3'-9" FOUNDATION FULL EXPOSURE
3'-9" FOUNDATION 1/2 EXPOSURE
5'-9" FOUNDATION PARTIAL EXPOSURE
7'-9" FOUNDATION PARTIAL EXPOSURE
8'-9" FOUNDATION FULL BASEMENT
5'-9" GARAGE FOUNDATION
ENGENDERED STUD WALL
2x6 BEARING INTERIOR WALL

107'-7"

10'-8" | 16'-2" | 10'-8" | 32'-6¾" | 10'-8" | 16'-2" | 10'-8"
11'-2" | 11'-8" | 11'-8" | 11'-2"

6" TREATED SQ. POST W/ 14" DIA.x 48"CONC. FOOTINGS
GRILL DECK ABOVE
A/C
SCREEN PORCH ABOVE
DROPPED BEAM ABOVE
2x6 BEARING WALL
UP
ELEC. PANEL
SUMP
STONE
UN - EXCAVATED
UN EXCAVATED
5'-9" GARAGE FOUNDATION
8'-9" FOUNDATION FULL BASEMENT
3'-9" FOUNDATION 1/2 EXPOSURE

25'-8½" | 26'-1" | 26'-1" | 25'-8½"
¾" | ¾" | ¾"

10'-0 1/32" | 15'-8 15/32" | 10'-4" | 15'-9" | 15'-9" | 3'-8" | 6'-8" | 15'-8 15/32" | 10'-0 1/32"
6'-0" | 4'-0 1/32" | 6'-8" | 3'-8" | 4'-0 1/32" | 6'-0"

2'-8" | 19'-5" | 6'-0" | 19'-9¼" | 6'-3¼" | 6'-0¼" | 19'-9¼" | 6'-0" | 19'-5" | 2'-8"
3'-4" | 3'-8" | 3'-8" | 3'-4"

7'-4¼" | 5'-10" | 5'-10" | 7'-4½" | 5'-10" | 5'-10" | 7'-4½" | 7'-4¼"

11'-9" | 11'-9" | 11'-9" | 11'-9"
6'-5½" | 5'-5" | 5'-5" | 6'-5½"
6'-0½" | 6'-2¾" | 6'-2¾" | 6'-3¼"

5'-8" | 3'-11½" | 16'-3" | 9½" | 5'-3¼" | 4'-0" | 36'-11¼" | 1'-4½" | 5'-3¼" | 16'-3" | 3'-11½" | 9½" | 5'-8"
23'-3½" | 23'-3½" | 23'-3½" | 23'-3½"
15'-6" | 15'-6½" | 15'-6"
4'-4" | 5'-0"

16'-6" x 1'-0"
1'-11½" | 8'-3" | 8'-3" | 1'-11½"
1'-11" | 16'-6" | 5'-6¼" | 16'-6" | 1'-11" | 1'-11" | 16'-6" | 1'-11"
5'-8" | 20'-4" | 6'-7¼" | 42'-4¼" | 6'-7¼" | 20'-4" | 5'-8"
26'-9½" | 26'-11¾" | 26'-11¾" | 26'-9½"
107'-7"

UNIT 1 | UNIT 2 | UNIT 3 | UNIT 4

FOUNDATION CONCRETE PLAN
SCALE: 1/4" = 1'-0"

401 N. Century Ave.
Waunakee, WI 53597
(608) 850-4450
(608) 850-4448 (fax)
www.cchofwaunakee.com

Classic Custom Homes of Waunakee, Inc.

THESE DRAWINGS ARE THE PROPERTY OF CLASSIC CUSTOM HOMES OF WAUNAKEE, INC. AND SHALL NOT BE REPRODUCED, USED, OR RELIED UPON IN ANY MANNER WITHOUT THE EXPRESSED WRITTEN CONSENT OF CLASSIC CUSTOM HOMES OF WAUNAKEE, INC.
CLASSIC CUSTOM HOMES OF WAUNAKEE, INC. IS NOT RESPONSIBLE FOR ANY CHANGES, MODIFICATIONS, OR ADDITIONS MADE TO THESE DRAWINGS BY ANYONE OTHER THAN CLASSIC CUSTOM HOMES OF WAUNAKEE, INC. IN ORDER TO DETERMINE WHETHER CHANGES, MODIFICATIONS, OR ADDITIONS HAVE BEEN MADE TO THESE DRAWINGS, CLASSIC CUSTOM HOMES OF WAUNAKEE, INC. RETAINS THE RIGHT TO CONTACT CLASSIC CUSTOM HOMES OF WAUNAKEE, INC. IN ORDER TO DETERMINE WHETHER CHANGES, MODIFICATIONS, OR ADDITIONS HAVE BEEN MADE TO THESE DRAWINGS. CLASSIC CUSTOM HOMES OF WAUNAKEE, INC. EXPRESSLY DECLAIMS ALL RESPONSIBILITY AND LIABILITY WHERE THESE DRAWINGS ARE USED IN A PROJECT WHERE CLASSIC CUSTOM HOMES OF WAUNAKEE, INC. HAS NO CONTRACTUAL RELATIONSHIP WITH THE OWNER. CLASSIC CUSTOM HOMES OF WAUNAKEE, INC. HAS NO RESPONSIBILITY FOR THE QUALITY OF MATERIALS AND WORKMANSHIP USED.

ADDRESS -
PROJECT NAME Riverstone Townhomes Half Exposure
SHEET NAME CONCRETE PLAN
INITIAL Jan, 30, 2024
REVISED Friday, February 23, 2024

A-3.1

CLIENT APPROVAL _____

AREA SCHEDULES

UNIT #1
LOWER LEVEL FLOOR - 868 SQ FEET
LOWER LEVEL FUTURE FINISH 520.5 SQ. FEET
MAIN FLOOR LIVING - 841.5 SQ. FEET
UPPER FLOOR LIVING - 870 SQ. FEET
GARAGE -470 SQ. FEET
STOOP - 90.6 SQ. FEET
SCREEN PORCH - 117.3 SQ. FEET
TREX DECK - 53.3 SQ. FEET

UNIT #2
LOWER LEVEL FLOOR - 868 SQ FEET
LOWER LEVEL FUTURE FINISH 520.5 SQ. FEET
MAIN FLOOR LIVING - 841.5 SQ. FEET
UPPER FLOOR LIVING - 897.3 SQ. FEET
GARAGE -470 SQ. FEET
STOOP - 90.6 SQ. FEET
SCREEN PORCH - 117.3 SQ. FEET
TREX DECK - 53.3 SQ. FEET

UNIT #3
LOWER LEVEL FLOOR - 868 SQ FEET
LOWER LEVEL FUTURE FINISH 520.5 SQ. FEET
MAIN FLOOR LIVING - 841.5 SQ. FEET
UPPER FLOOR LIVING - 897.3 SQ. FEET
GARAGE -470 SQ. FEET
STOOP - 90.6 SQ. FEET
SCREEN PORCH - 117.3 SQ. FEET
TREX DECK - 53.3 SQ. FEET

UNIT #4
LOWER LEVEL FLOOR - 868 SQ FEET
LOWER LEVEL FUTURE FINISH 520.5 SQ. FEET
MAIN FLOOR LIVING - 841.5 SQ. FEET
UPPER FLOOR LIVING - 870 SQ. FEET
GARAGE -470 SQ. FEET
STOOP - 90.6 SQ. FEET
SCREEN PORCH - 117.3 SQ. FEET
TREX DECK - 53.3 SQ. FEET

401 N. Century Ave.
Waunakee, WI 53597
(608) 850-4450
(608) 850-4448 (fax)
www.cchofwaunakee.com

Classic Custom Homes of Waunakee, Inc.

THESE DRAWINGS ARE THE PROPERTY OF CLASSIC CUSTOM HOMES OF WAUNAKEE, INC. AND SHALL NOT BE REPRODUCED, USED, OR RELIED UPON IN ANY MANNER WITHOUT THE EXPRESSED WRITTEN CONSENT OF CLASSIC CUSTOM HOMES OF WAUNAKEE, INC.

CLASSIC CUSTOM HOMES OF WAUNAKEE, INC. IS NOT RESPONSIBLE FOR ANY CHANGES, MODIFICATIONS, OR ADDITIONS MADE TO THESE DRAWINGS. ANY QUESTIONS REGARDING THESE DRAWINGS SHOULD BE DIRECTED TO CONTACT CLASSIC CUSTOM HOMES OF WAUNAKEE, INC. IN ORDER TO DETERMINE WHETHER OR NOT CHANGES WERE MADE TO THESE DRAWINGS. "CLASSIC CUSTOM HOMES OF WAUNAKEE, INC." EXPRESSLY DECLARES ALL RESPONSIBILITY AND LIABILITY WHERE THESE DRAWINGS ARE USED IN A PROJECT WHICH CLASSIC CUSTOM HOMES OF WAUNAKEE, INC. HAS NO CONTROL OR RESPONSIBILITY FOR THE QUALITY OF MATERIALS AND WORKMANSHIP USED.

ADDRESS
15'-6"

PROJECT NAME
Riverstone Townhomes
Half Exposure

SHEET NAME
MAIN LEVEL

INITIAL
Jan, 30, 2024

REVISED
Friday, February 23, 2024

A-4

CLIENT APPROVAL _____

MAIN FLOOR FINAL
SCALE: 1/4" = 1'-0"

UNIT #1 | UNIT #2 | UNIT #3 | UNIT #4

CLASSIC CUSTOM HOMES

CLASSIC CUSTOM HOMES

AREA SCHEDULES

UNIT #1
LOWER LEVEL FLOOR - 868 SQ FEET
LOWER LEVEL FUTURE FINISH 520.5 SQ. FEET
MAIN FLOOR LIVING - 841.5 SQ. FEET
UPPER FLOOR LIVING - 870 SQ. FEET
GARAGE -470 SQ. FEET
STOOP - 90.6 SQ. FEET
SCREEN PORCH - 117.3 SQ. FEET
TREX DECK - 53.3 SQ. FEET


UNIT #2
LOWER LEVEL FLOOR - 868 SQ FEET
LOWER LEVEL FUTURE FINISH 520.5 SQ. FEET
MAIN FLOOR LIVING - 841.5 SQ. FEET
UPPER FLOOR LIVING - 897.3 SQ. FEET
GARAGE -470 SQ. FEET
STOOP - 90.6 SQ. FEET
SCREEN PORCH - 117.3 SQ. FEET
TREX DECK - 53.3 SQ. FEET

UNIT #3
LOWER LEVEL FLOOR - 868 SQ FEET
LOWER LEVEL FUTURE FINISH 520.5 SQ. FEET
MAIN FLOOR LIVING - 841.5 SQ. FEET
UPPER FLOOR LIVING - 897.3 SQ. FEET
GARAGE -470 SQ. FEET
STOOP - 90.6 SQ. FEET
SCREEN PORCH - 117.3 SQ. FEET
TREX DECK - 53.3 SQ. FEET

UNIT #4
LOWER LEVEL FLOOR - 868 SQ FEET
LOWER LEVEL FUTURE FINISH 520.5 SQ. FEET
MAIN FLOOR LIVING - 841.5 SQ. FEET
UPPER FLOOR LIVING - 870 SQ. FEET
GARAGE -470 SQ. FEET
STOOP - 90.6 SQ. FEET
SCREEN PORCH - 117.3 SQ. FEET
TREX DECK - 53.3 SQ. FEET

AREA SCHEDULES

SCALE: 1/8" = 1'-0"

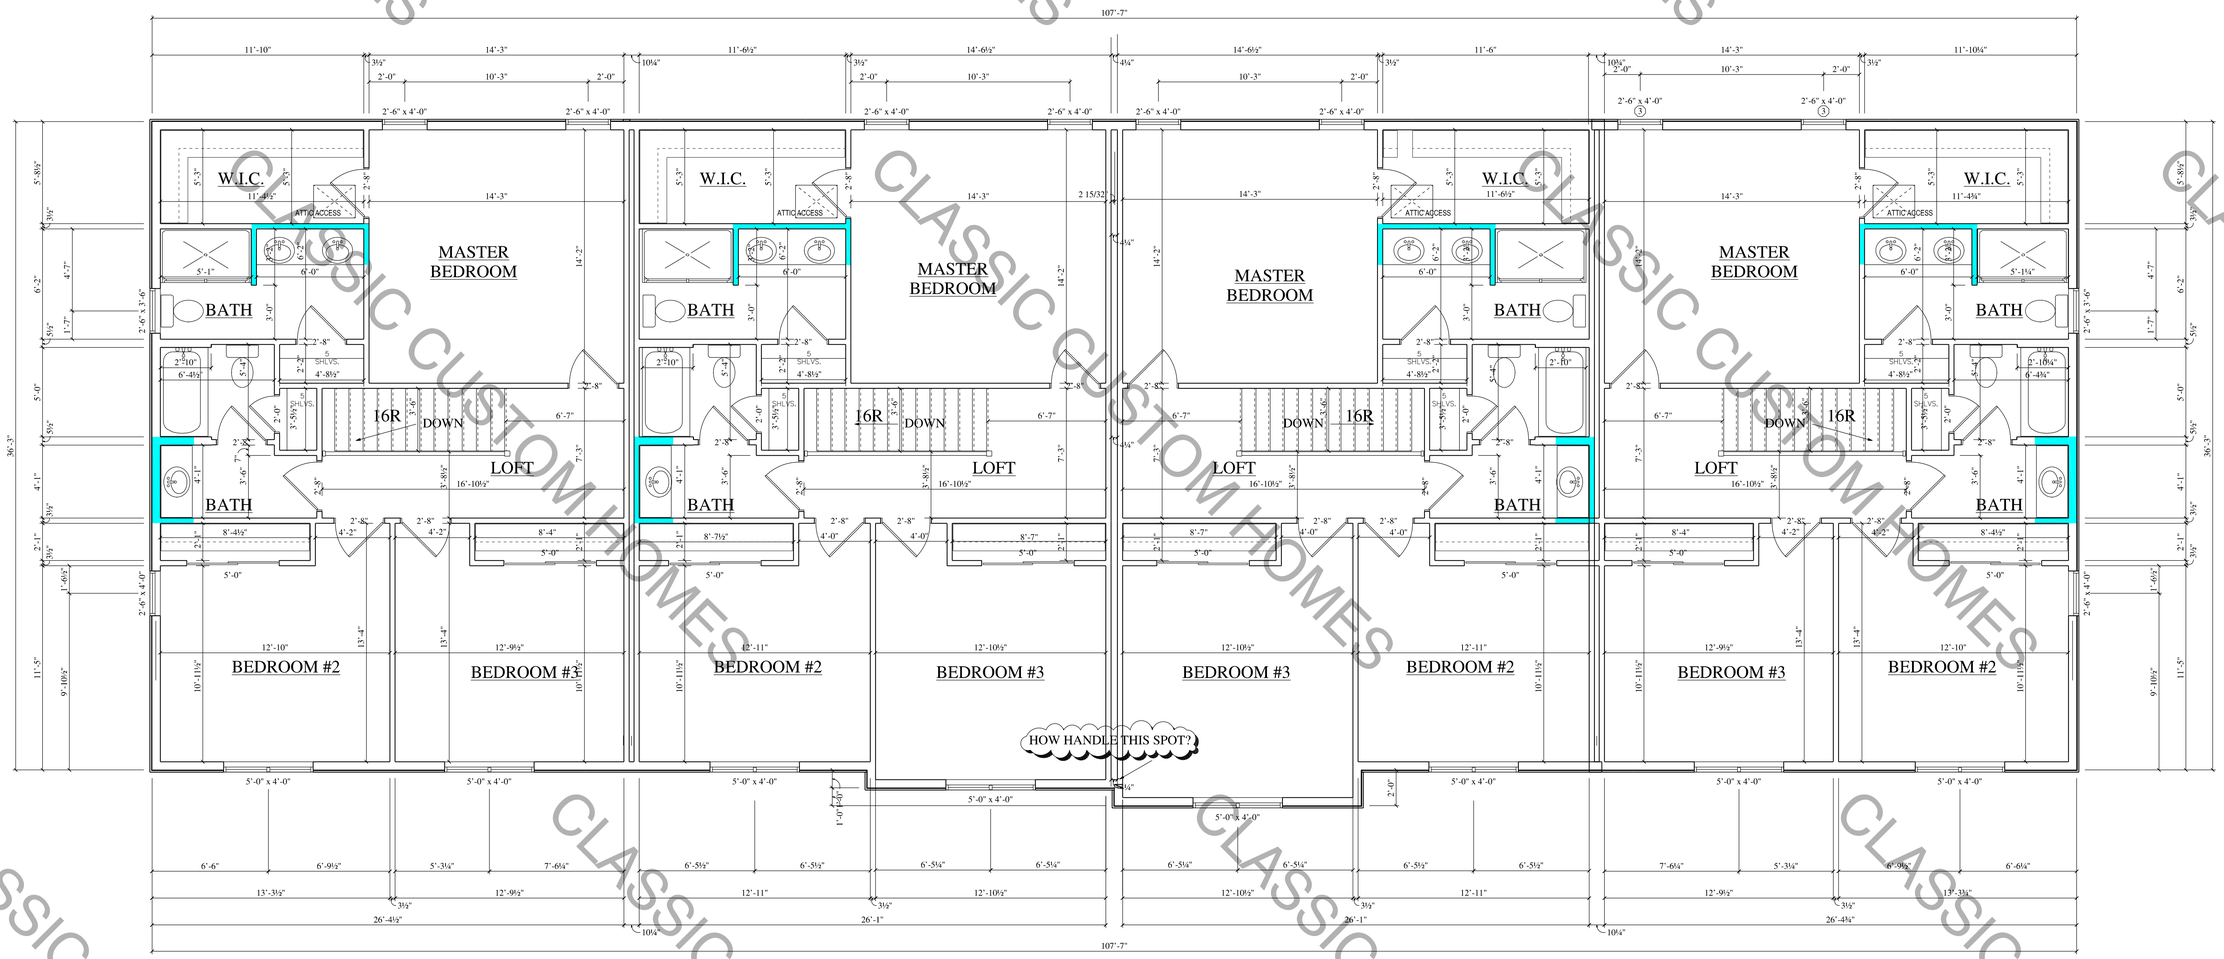

1 UPPER LEVEL - 0.0 sq ft.

SCALE: 1/4" = 1'

CLIENT APPROVAL

401 N. Century Ave.
Waunakee, WI 53597
(608) 850-4450
(608) 850-4448 (fax)
www.cchofwaunakee.com

Classic Custom Homes of Waunakee, Inc.

THESE DRAWINGS ARE THE PROPERTY OF CLASSIC CUSTOM HOMES OF WAUNAKEE, INC. AND SHALL NOT BE REPRODUCED, USED, OR RELIED UPON IN ANY MANNER WITHOUT THE EXPRESSED WRITTEN CONSENT OF CLASSIC CUSTOM HOMES OF WAUNAKEE, INC.

CLASSIC CUSTOM HOMES OF WAUNAKEE, INC. IS NOT RESPONSIBLE FOR ANY CHANGES, MODIFICATIONS, OR ADDITIONS MADE TO THESE DRAWINGS WHICH ARE NOT DIRECTED TO CONTACT CLASSIC CUSTOM HOMES OF WAUNAKEE, INC. IN ORDER TO DETERMINE WHETHER OR NOT CLASSIC CUSTOM HOMES OF WAUNAKEE, INC. HAS MADE ANY CHANGES TO THESE DRAWINGS. CLASSIC CUSTOM HOMES OF WAUNAKEE, INC. EXPRESSLY DECLARES ALL RESPONSIBILITY AND LIABILITY WHERE THESE DRAWINGS ARE USED IN A PROJECT WHERE CLASSIC CUSTOM HOMES OF WAUNAKEE, INC. HAS NO CONTROL OR RESPONSIBILITY FOR THE QUALITY OF MATERIALS AND WORKMANSHIP USED.

ADDRESS

PROJECT NAME

Riverstone Townhomes

Half Exposure

SHEET NAME

UPPER LEVEL

INITIAL

Jan, 30, 2024

REVISED

Friday, February 23, 2024

A-5