




## NORTH ELEVATION
1/8" = 1'-0"

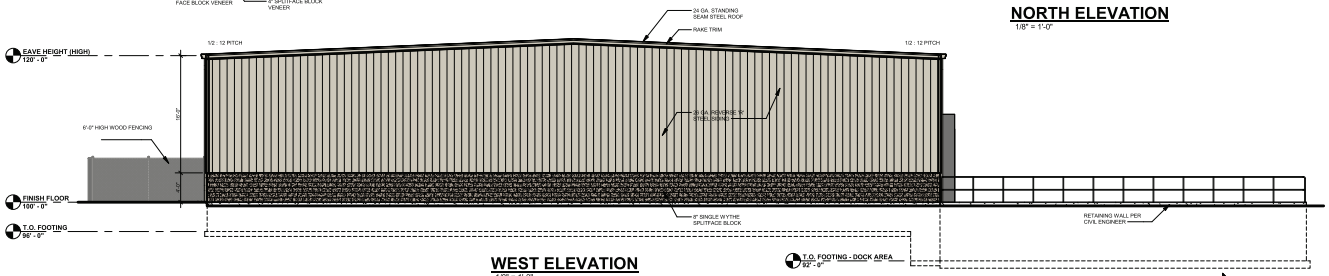


## WEST ELEVATION
1/8" = 1'-0"


| | EAST ELEVATION | WEST ELEVATION | NORTH ELEVATION | SOUTH ELEVATION |
|---|---|---|---|---|
| WALL STEEL | 1,336 SF 63.3% | 1,704 SF 81.0% | 3,030 SF 61.0% | 2,998 SF 53.8% |
| MASONRY | 539 SF 25.6% | 400 SF 19.0% | 863 SF 17.4% | 653 SF 13.1% |
| WINDOW / DOOR | 229 SF 10.9% | --- SF ---% | 1,073 SF 21.6% | 1,645 SF 33.1% |
| TOTAL | 2,104 SF 100% | 2,104 SF 100% | 4,966 SF 100% | 4,966 SF 100% |

TOTAL WALL AREA: 14,140 SF (100%)
TOTAL MASONRY AREA: 2,455 SF (17.4%)
TOTAL EAST MASONRY AREA: 539 SF (25.6%)

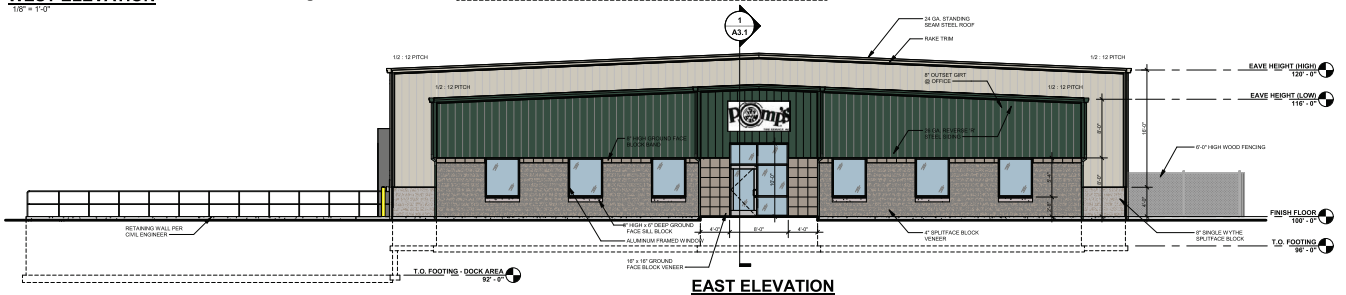


## EAST ELEVATION
1/8" = 1'-0"

| DOOR & WINDOW VALUES | | |
|---|---|---|
| WINDOWS: | U VALUE | 0.4 |
| | SHGC | 0.327 |
| | VT | 0.6 |
| DOORS: (SWINGING) | U VALUE | 0.38 |
| O.H. DOORS: (NON-SWINGING) | U VALUE | 0.11 |
| DOORS: (>50% GLAZING) | U VALUE | 0.701 |
| | SHGC | 0.238 |
| | VT | 0.39 |

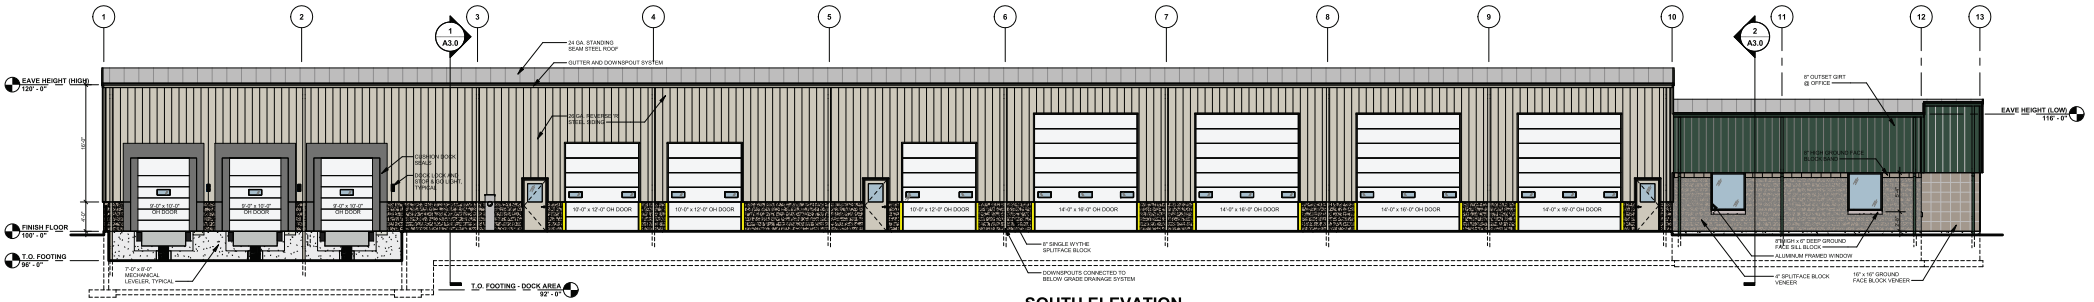


## SOUTH ELEVATION
1/8" = 1'-0"

## PRELIMINARY - NOT FOR CONSTRUCTION


Keller
PLANNERS | ARCHITECTS | BUILDERS

FOX CITIES
N216 State Road 55
P.O. Box 620
Kaukauna, WI 54130
PHONE (920) 766-5795 / 1-800-236-2534
FAX (920) 766-9004

MADISON
711 Lois Dr.
Sun Prairie, WI 53590
PHONE (608) 318-2336
FAX (608) 318-2337

MILWAUKEE
W204 N11509
GOLDENDALE ROAD
Germantown, WI 53022
PHONE (262) 250-9710
1-800-236-2534
FAX (262) 250-9740

WAUSAU
1605 Lilac Ave
Wausau, WI 54401
PHONE (715) 849-3141
FAX (715) 849-3181

www.kellerbuilds.com



"COPYRIGHT NOTICE"
This design, drawing and detail is the copyrighted property of KELLER, INC. No part hereof shall be copied, duplicated, distributed, disclosed or made available to anyone without the expressed written consent of KELLER, INC.


PROPOSED FOR:

# POMPS TIRE

CO HWY I
DEFOREST, WISCONSIN 53532

| | | |
|---|---|---|
| 1 | 06.10.2025 | ACM |
| 2 | 11.06.2025 | ACM |
| 3 | 12.01.2025 | ACM |
| 4 | 01.13.2026 | ACM |
| 5 | | |
| 6 | | |

PROJECT MANAGER: J. CAHILL
DESIGNER: S. KLESSIG
INTERIOR DESIGNER:
DRAWN BY: ACM
EXPEDITOR: -------

SUPERVISOR: -------
PRELIMINARY NO: P25104
CONTRACT NO: -------
DATE: 04.22.2025

SHEET: A2.0

POMPS TIRE