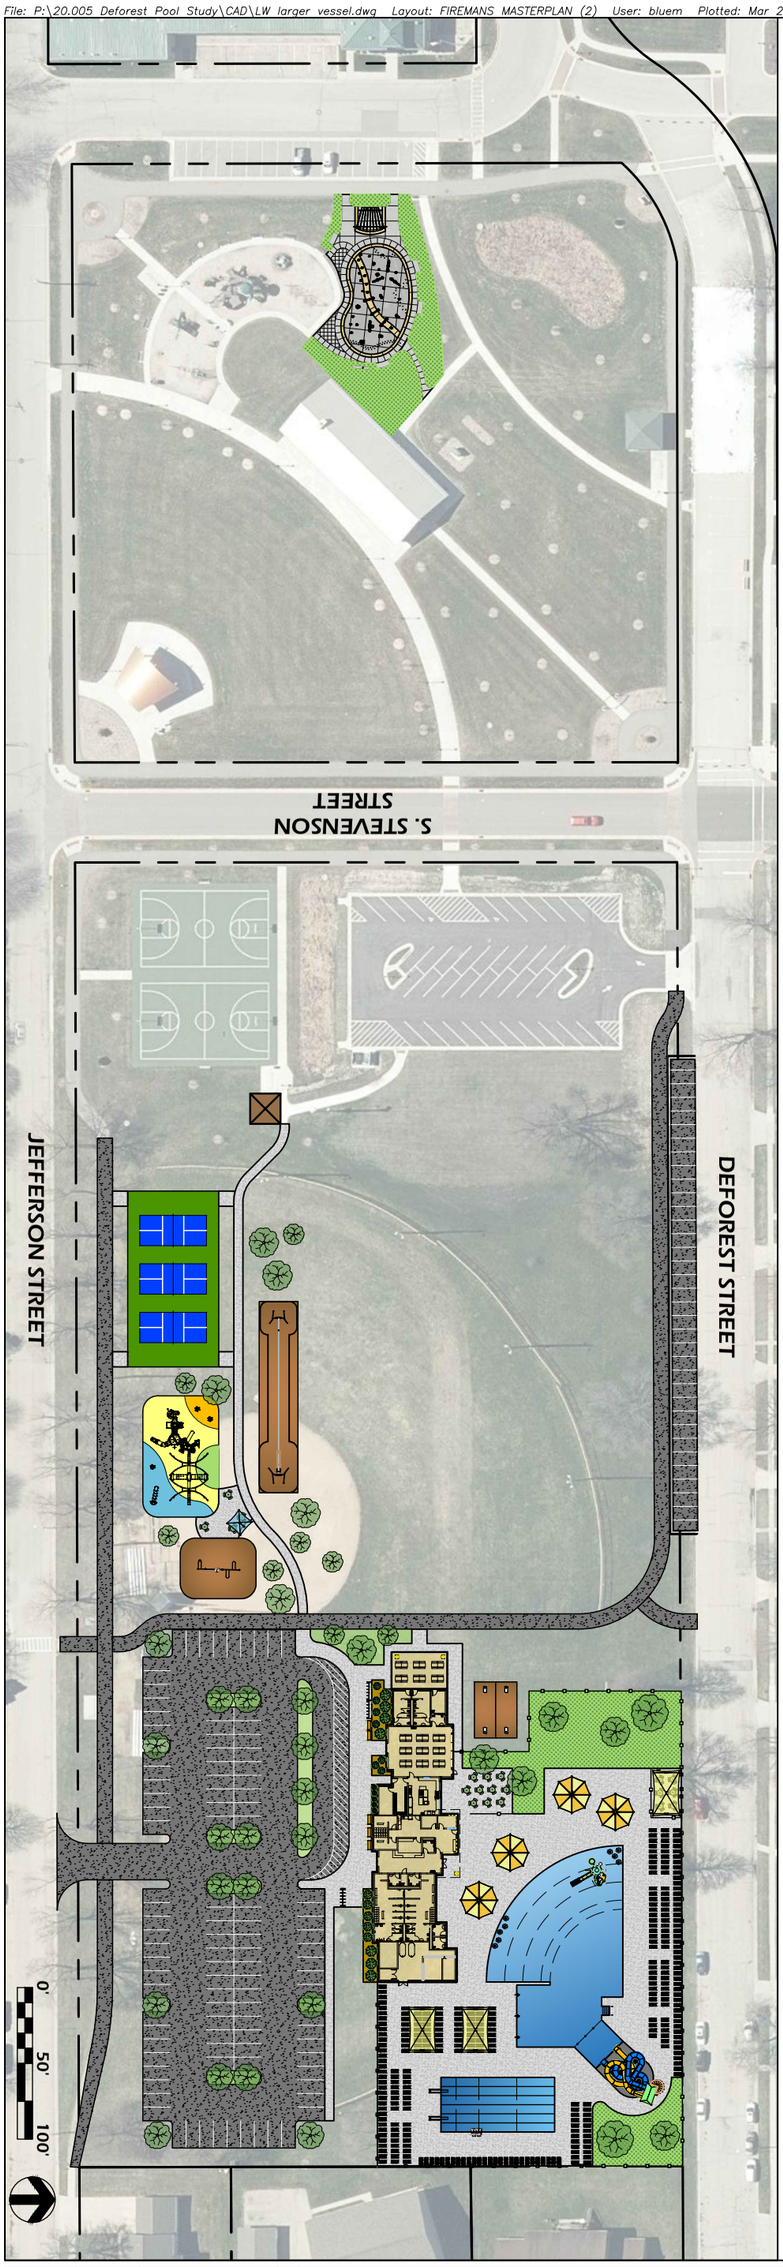
File: P:\20.005 Deforest Pool Study\CAD\LW larger vessel.dwg Layout: FIREMANS MASTERPLAN (2) User: bluem Plotted: Mar 21, 2021 - 1:05am



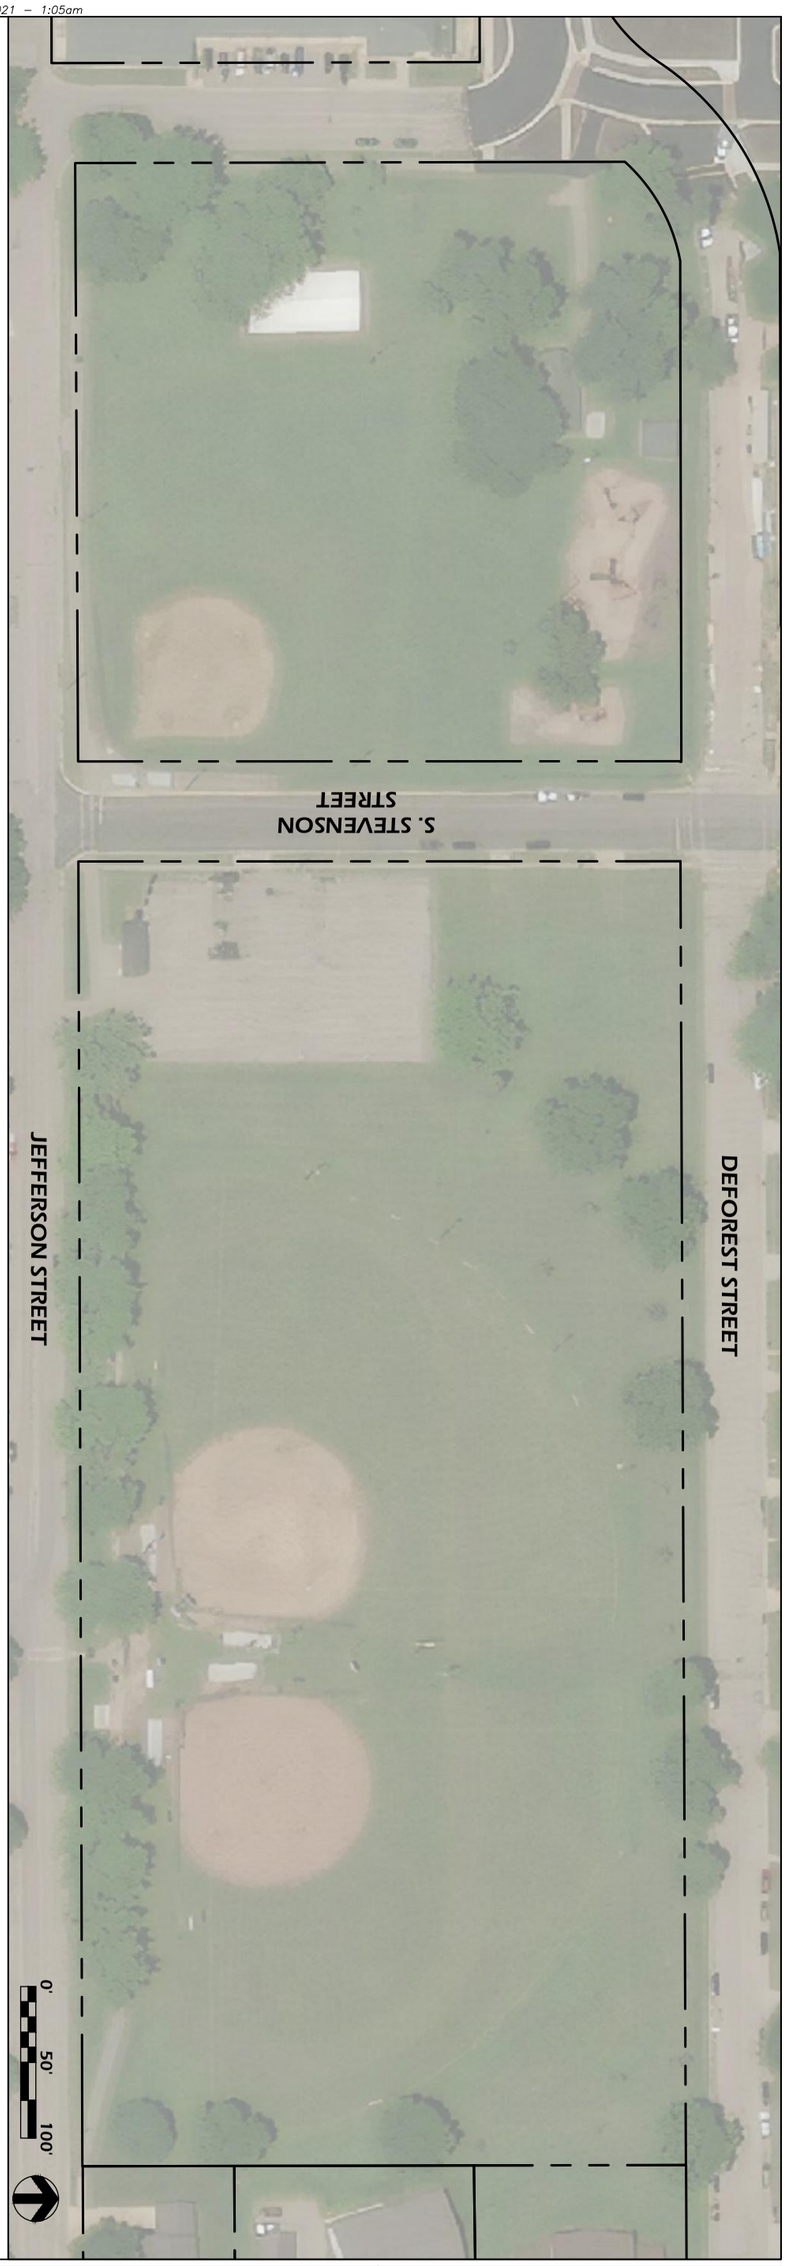


EXHIBIT 1

Sheet Number

Project #: 20.005
Issued For: Review
Date: 3/18/2021

Revisions:
10/15/20 Revision #1

Project Name:
DEFOREST FIREMAN'S PARK REDEVELOPMENT

DEFOREST, WI 53532

Sheet Title:
FIREMAN'S PARK MASTERPLAN - REDEVELOPMENT COMPARISON

PARKITECTURE + PLANNING
901 Deming Way, Suite 102
Madison.WI.53717
608.886.6808
Parkitecture