
2

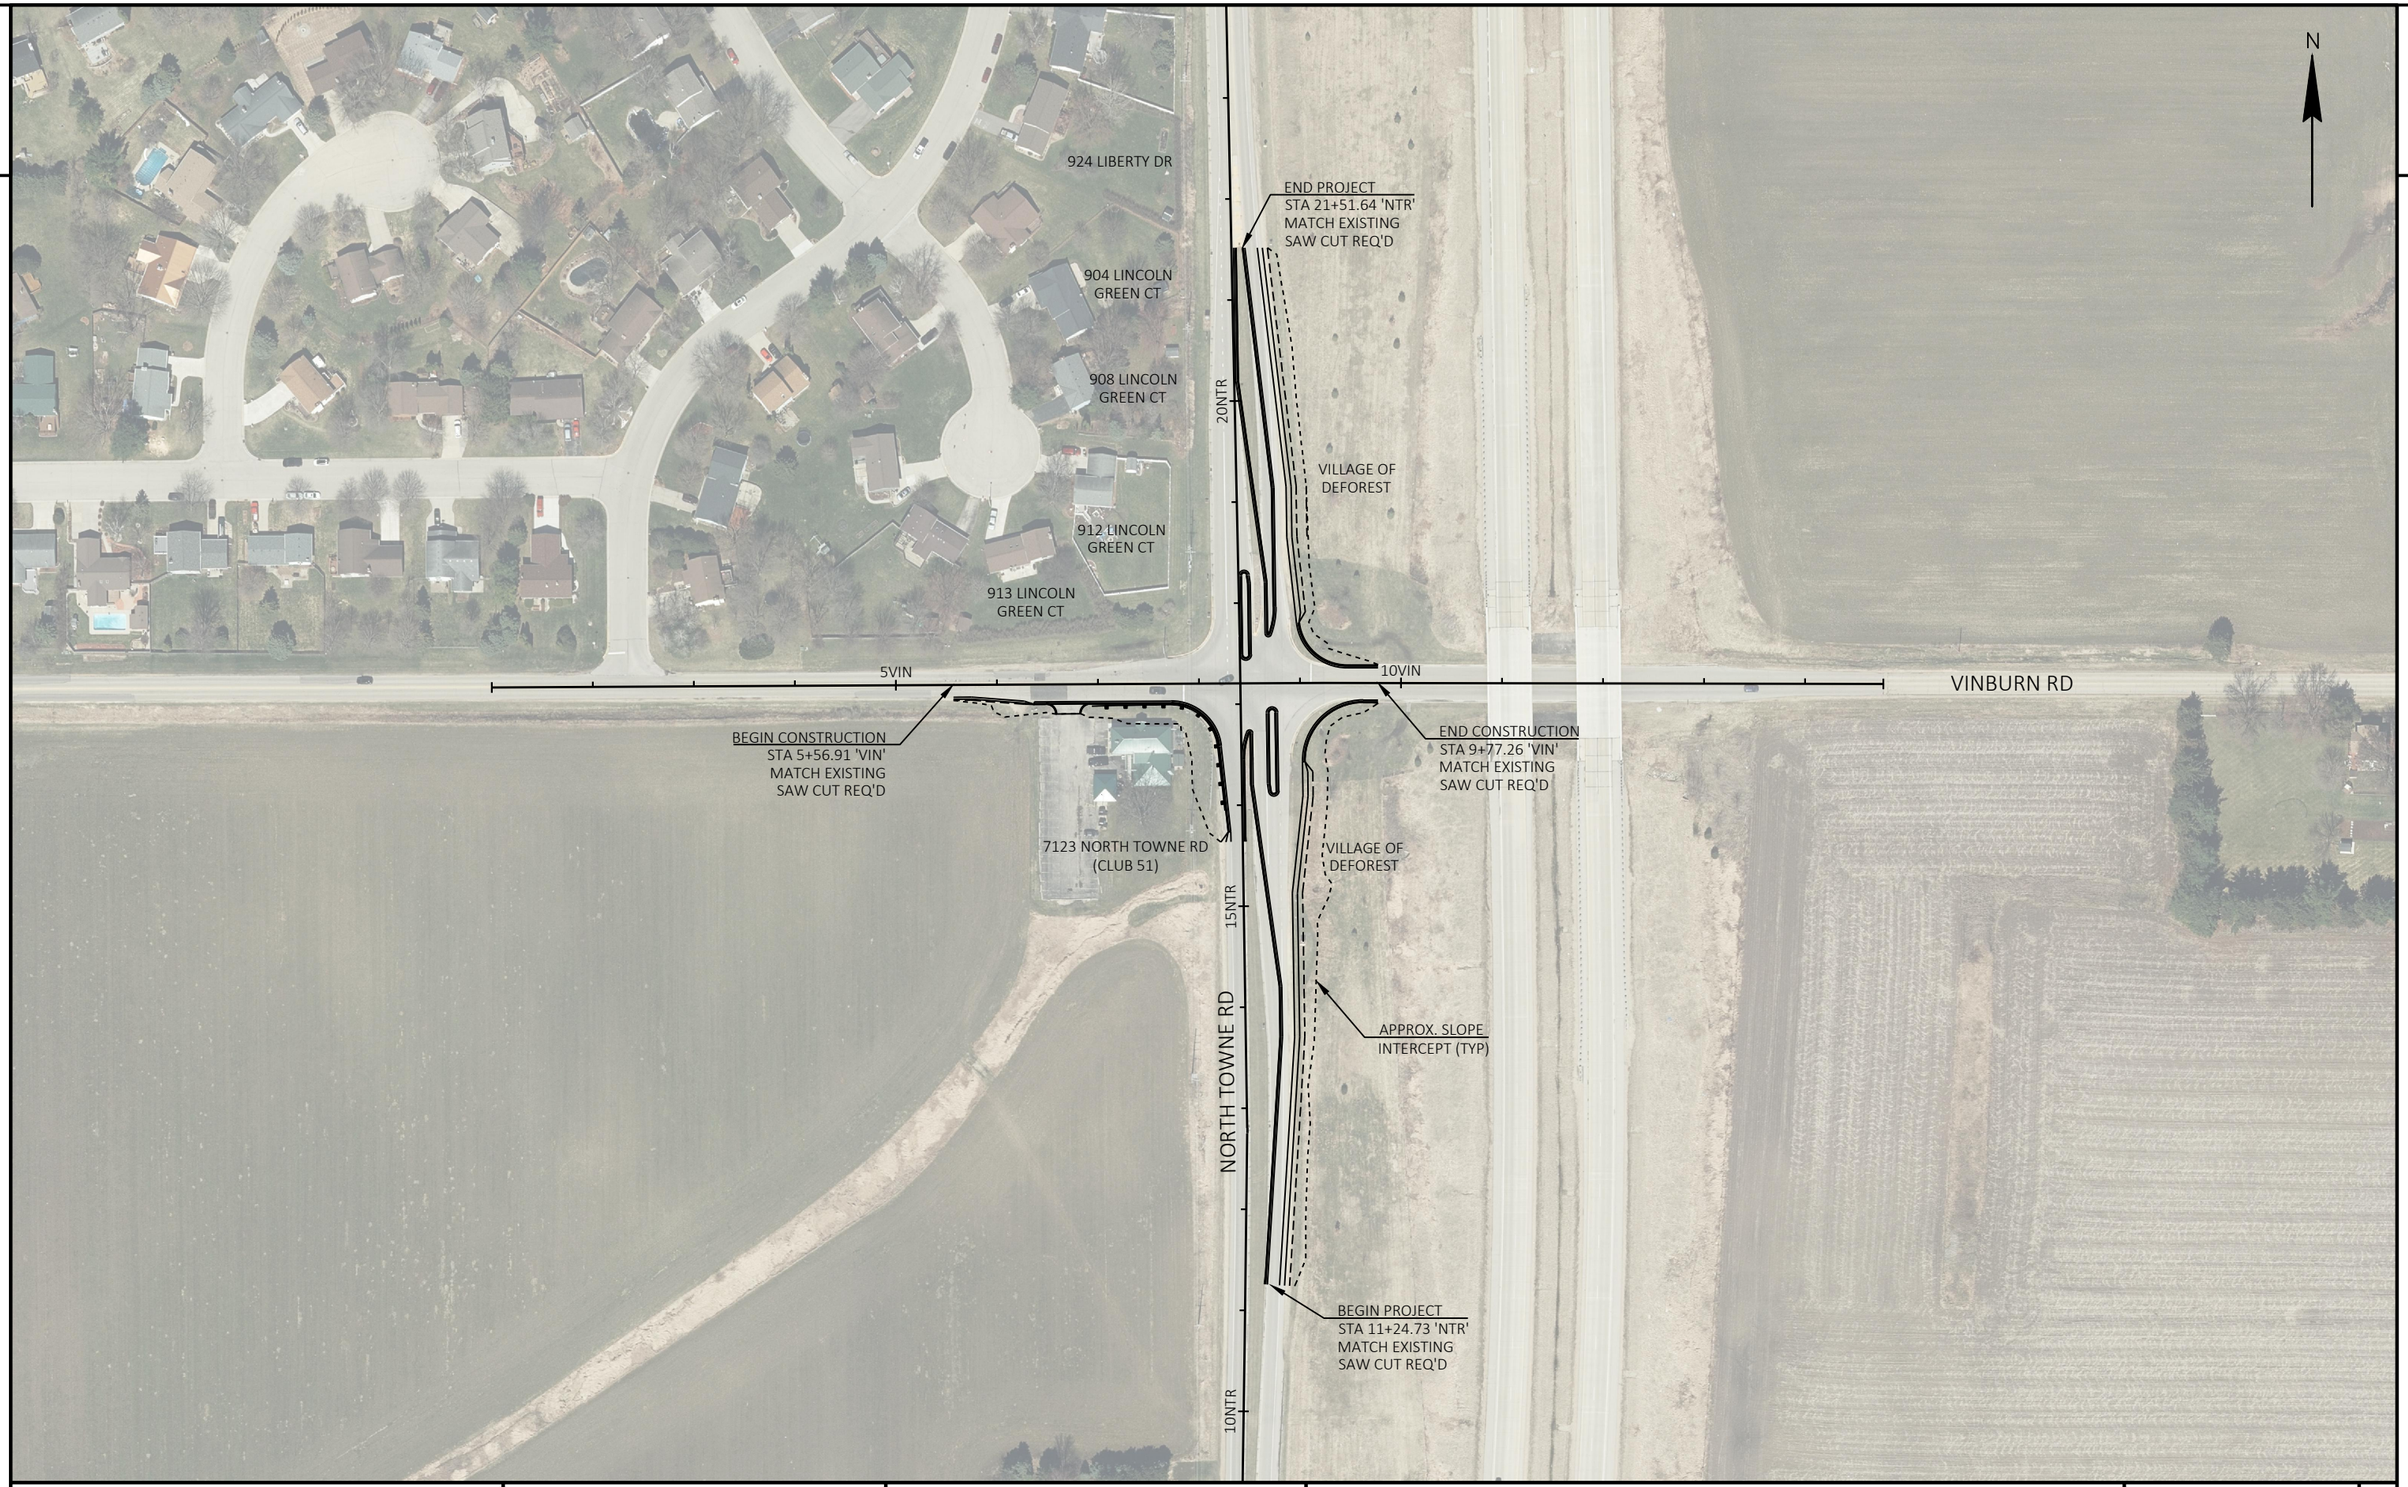

PROJECT NO: 6992-00-76	HWY: NORTH TOWNE ROAD	COUNTY: DANE	PROJECT OVERVIEW	SHEET	E

FILE NAME : G:\WDOT LP\DEFOREST\24096-000 NTR & VINBURN INTERSECTION HSIP\CIVIL 3D\SHEETS\020201-PO.DWG
LAYOUT NAME - 01
PLOT DATE : 4/16/2025 2:21 PM
PLOT BY : MATT REGNIER
PLOT NAME :
PLOT SCALE : 1 IN:150 FT
WISDOT/CADDS SHEET 42