©Vierbicher Associates, Inc.


FOX HILLS ESTATE TRAIL

VILLAGE OF DEFOREST

DANE COUNTY, WISCONSIN

ISSUED DATE: 05/05/2026



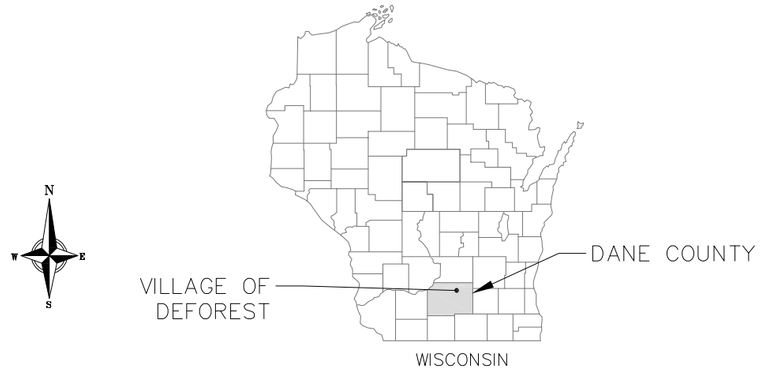

SHEET NO.	DESCRIPTION
1	TITLE SHEET
2	GENERAL NOTES & LEGEND
3–6	TRAIL PLAN & PROFILE
7	DETAILS

DIGGERS HOTLINE
Dial 811 or (800) 242-8511
www.DiggersHotline.com

THE LOCATION OF EXISTING UTILITIES, BOTH UNDERGROUND AND OVERHEAD ARE APPROXIMATE ONLY AND HAVE NOT BEEN INDEPENDENTLY VERIFIED BY THE OWNER OR ITS REPRESENTATIVE. THE CONTRACTOR SHALL BE RESPONSIBLE FOR DETERMINING THE EXACT LOCATION OF ALL EXISTING UTILITIES WHETHER SHOWN ON THESE PLANS OR NOT, BEFORE COMMENCING WORK, AND SHALL BE FULLY RESPONSIBLE FOR ANY AND ALL DAMAGES WHICH MIGHT BE CAUSED BY THE CONTRACTOR'S FAILURE TO EXACTLY LOCATE AND PRESERVE ANY AND ALL UTILITIES.

CALL DIGGER'S HOTLINE
1–800–242–8511

vierbicher
advisors / engineers / surveyors

TITLE SHEET

FOX HILLS ESTATES TRAIL
VILLAGE OF DEFOREST
DANE COUNTY, WISCONSIN

REVISIONS			
NO.	DATE	REMARKS	

REVISIONS			
NO.	DATE	REMARKS	

DATE
MAY 2026

DRAFTER
PJUN

CHECKED
TBRA

PROJECT NO.
260273

SHEET
1 OF 7

05 May 2026 - 10:37a R:\DeForest\ Village of\260273 - Fox Hills Estates Trail\CADD\Hooper Trail - Title Sheet_General Notes_Details.dwg by: tbra

©Vierbicher Associates, Inc.

EROSION CONTROL MEASURES

1. EROSION CONTROL SHALL BE IN ACCORDANCE WITH THE VILLAGE OF DEFOREST EROSION CONTROL ORDINANCE AND CHAPTER NR 216 OF THE WISCONSIN ADMINISTRATIVE CODE.

2. CONSTRUCT AND MAINTAIN ALL EROSION AND SEDIMENT CONTROL MEASURES IN ACCORDANCE WITH WISCONSIN DNR TECHNICAL STANDARDS (http://dnr.wi.gov/runoff/stormwater/techstds.htm) AND WISCONSIN CONSTRUCTION SITE BEST MANAGEMENT PRACTICE HANDBOOK.

3. INSTALL SEDIMENT CONTROL PRACTICES (TRACKING PAD, PERIMETER SILT FENCE, SEDIMENT BASINS, ETC.) PRIOR TO INITIATING OTHER LAND DISTURBING CONSTRUCTION ACTIVITIES.

4. THE CONTRACTOR IS REQUIRED TO MAKE EROSION CONTROL INSPECTIONS AT THE END OF EACH WEEK AND WHEN 0.5 INCHES OF RAIN FALLS WITHIN 24 HOURS. INSPECTION REPORTS SHALL BE PREPARED AND FILED AS REQUIRED BY THE DNR AND CITY.. ALL MAINTENANCE WILL FOLLOW AN INSPECTION WITHIN 24 HOURS.

5. EROSION CONTROL IS THE RESPONSIBILITY OF THE CONTRACTOR UNTIL ACCEPTANCE OF THIS PROJECT. EROSION CONTROL MEASURES AS SHOWN SHALL BE THE MINIMUM PRECAUTIONS THAT WILL BE ALLOWED. ADDITIONAL EROSION CONTROL MEASURES, AS REQUESTED IN WRITING BY THE STATE OR LOCAL INSPECTORS, OR THE DEVELOPER'S ENGINEER, SHALL BE INSTALLED WITHIN 24 HOURS.

6. A 3" CLEAR STONE ANTI TRACKING PAD SHALL BE INSTALLED AT THE END OF ROAD CONSTRUCTION LIMITS TO PREVENT SEDIMENT FROM BEING TRACKED ONTO THE ADJACENT PAVED PUBLIC ROADWAY. SEDIMENT ANTI TRACKING PAD SHALL CONFORM TO WisDNR TECHNICAL STANDARD 1057. SEDIMENT REACHING THE PUBLIC ROAD SHALL BE REMOVED BY STREET CLEANING (NOT HYDRAULIC FLUSHING) BEFORE THE END OF EACH WORK DAY.

7. CHANNELIZED RUNOFF: FROM ADJACENT AREAS PASSING THROUGH THE SITE SHALL BE DIVERTED AROUND DISTURBED AREAS.

8. STABILIZED DISTURBED GROUND: ANY SOIL OR DIRT PILES WHICH WILL REMAIN IN EXISTENCE FOR MORE THAN 7-CONSECUTIVE DAYS, WHETHER TO BE WORKED DURING THAT PERIOD OR NOT, SHALL NOT BE LOCATED WITHIN 25-FEET OF ANY ROADWAY, PARKING LOT, PAVED AREA, OR DRAINAGE STRUCTURE OR CHANNEL (UNLESS INTENDED TO BE USED AS PART OF THE EROSION CONTROL MEASURES). TEMPORARY STABILIZATION AND CONTROL MEASURES (SEEDING, MULCHING, TARPING, EROSION MATTING, BARRIER FENCING, ETC.) ARE REQUIRED FOR THE PROTECTION OF DISTURBED AREAS AND SOIL PILES, WHICH WILL REMAIN UN-WORKED FOR A PERIOD OF MORE THAN 14-CONSECUTIVE CALENDAR DAYS. THESE MEASURES SHALL REMAIN IN PLACE UNTIL SITE HAS STABILIZED.

9. SITE DE-WATERING: WATER PUMPED FROM THE SITE SHALL BE TREATED BY TEMPORARY SEDIMENTATION BASINS OR OTHER APPROPRIATE CONTROL MEASURES. SEDIMENTATION BASINS SHALL HAVE A DEPTH OF AT LEAST 3 FEET, BE SURROUNDED BY SNOWFENCE OR EQUIVALENT BARRIER AND HAVE SUFFICIENT SURFACE AREA TO PROVIDE A SURFACE SETTLING RATE OF NO MORE THAN 750 GALLONS PER SQUARE FOOT PER DAY AT THE HIGHEST DEWATERING PUMPING RATE. WATER MAY NOT BE DISCHARGED IN A MANNER THAT CAUSES EROSION OF THE SITE, A NEIGHBORING SITE, OR THE BED OR BANKS OF THE RECEIVING WATER. POLYMERS MAY BE USED AS DIRECTED BY DNR TECHNICAL STANDARD 1061 (DE-WATERING).

CONSTRUCTION SEQUENCE OF WORK
1. INSTALL TRACKING PAD PER DETAIL AT ALL ENTRANCES TO SITE
2. CONSTRUCT CONSTRUCTION TRACKING PAD AND SILT SOCK
3. STRIP TOPSOIL
4. ROUGH GRADE TRAIL
5. ALL DISTURBED AREAS REQUIRED TO BE STABILIZED WITHIN 7 DAYS OF REACHING FINAL GRADE
6. AFTER CONSTRUCTION SITE IS RESTORED – REMOVE SILT SOCK, AND TACKING PAD

EROSION CONTROL MEASURES

1. SEE DETAIL SHEETS FOR RIP-RAP SIZING. IN NO CASE WILL RIP-RAP BE SMALLER THAN 3" TO 6".

2. INLET FILTERS ARE TO BE PLACED IN STORMWATER INLET STRUCTURES AS SOON AS THEY ARE INSTALLED. ALL PROJECT AREA STORM INLETS NEED FRAMED INLET PROTECTION. THE FILTERS SHALL BE MAINTAINED UNTIL THE VILLAGE HAS ACCEPTED THE BINDER COURSE OF ASPHALT.

3. TERRACES SHALL BE RESTORED WITH 6" TOPSOIL, PERMANENT SEED, FERTILIZER AND MULCH. LOTS SHALL BE RESTORED WITH 6" TOPSOIL, TEMPORARY SEED, FERTILIZER AND MULCH.

4. SEED, FERTILIZER AND MULCH SHALL BE APPLIED WITHIN 7 DAYS AFTER FINAL GRADE HAS BEEN ESTABLISHED. IF DISTURBED AREAS WILL NOT BE RESTORED IMMEDIATELY AFTER ROUGH GRADING, TEMPORARY SEED SHALL BE PLACED.

5. FOR THE FIRST SIX WEEKS AFTER RESTORATION (E.G. SEED & MULCH, EROSION MAT, SOD) OF A DISTURBED AREA, INCLUDE SUMMER WATERING PROVISIONS OF ALL NEWLY SEEDED AND MULCHED AREAS WHENEVER 7 DAYS ELAPSE WITHOUT A RAIN EVENT.

6. EROSION MAT (TYPE I CLASS A PER WISCONSIN D.O.T. P.A.L.) SHALL BE INSTALLED ON ALL SLOPES 3:1 OR GREATER BUT LESS THAN 1:1.

7. SEDIMENT SHALL BE CLEANED FROM CURB AND GUTTER AFTER EACH RAINFALL AND PRIOR TO PROJECT ACCEPTANCE.

8. ALL CONSTRUCTION ENTRANCES SHALL HAVE TEMPORARY ROAD CLOSED SIGNS THAT WILL BE IN PLACE WHEN THE ENTRANCE IS NOT IN USE AND AT THE END OF EACH DAY.

9. ANY PROPOSED CHANGES TO THE EROSION CONTROL PLAN MUST BE SUBMITTED AND APPROVED BY DANE COUNTY LAND CONSERVATION OR PERMITTING MUNICIPALITY.

10. THE VILLAGE MAY REQUIRE ADDITIONAL EROSION CONTROL MEASURES AT ANY TIME DURING CONSTRUCTION.

SEEDING RATES:

TEMPORARY:
1. USE ANNUAL OATS AT 3.0 LB./1,000 S.F. FOR SPRING AND SUMMER PLANTINGS.

PERMANENT:
1. USE WISCONSIN D.O.T. SEED MIX #40 AT 2 LB./1,000 S.F.

FERTILIZING RATES:

TEMPORARY AND PERMANENT:
USE WISCONSIN D.O.T. TYPE A OR B AT 7 LB./1,000 S.F.

MULCHING RATES:

TEMPORARY AND PERMANENT:
USE ½" TO 1-½" STRAW OR HAY MULCH, CRIMPED PER SECTION 607.3.2.3, OR OTHER RATE AND METHOD PER SECTION 627, WISCONSIN D.O.T. STANDARD SPECIFICATIONS FOR HIGHWAY AND STRUCTURE CONSTRUCTION

GRADING LEGEND

- EXISTING MAJOR CONTOURS (820)
- EXISTING MINOR CONTOURS (818)
- PROPOSED MAJOR CONTOURS (820)
- PROPOSED MINOR CONTOURS (818)
- DITCH CENTERLINE
- SILT FENCE
- DISTURBED LIMITS
- BERM
- DRAINAGE DIRECTION
- PROPOSED SLOPE ARROWS (2.92%)
- EXISTING SPOT ELEVATIONS (1048.61)
- PROPOSED SPOT ELEVATIONS (1048.61)
- STONE WEEPER
- VELOCITY CHECK
- INLET PROTECTION
- EROSION MAT CLASS I, TYPE A
- EROSION MAT CLASS II, TYPE B
- EROSION MAT CLASS III, TYPE C
- EROSION MAT CLASS II, TYPE A
- TRACKING PAD
- RIP RAP

TOPOGRAPHIC LINEWORK LEGEND

- EXISTING UNDERGROUND CABLE TV (UTV)
- EXISTING OVERHEAD CABLE TV (OHTV)
- EXISTING FIBER OPTIC LINE (FO)
- EXISTING OVERHEAD TELEPHONE LINE (OHT)
- EXISTING UNDERGROUND TELEPHONE (UT)
- EXISTING RETAINING WALL
- EXISTING CHAIN LINK FENCE
- EXISTING GENERAL FENCE
- EXISTING WIRE FENCE
- EXISTING WOOD FENCE
- EXISTING GAS LINE (G)
- EXISTING UNDERGROUND ELECTRIC LINE (UE)
- EXISTING GUY LINE (GUY)
- EXISTING OVERHEAD ELECTRIC LINE (OHE)
- EXISTING OVERHEAD GENERAL UTILITIES (OHU)
- EXISTING SANITARY FORCE MAIN (SIZE NOTED) (FM)
- EXISTING SANITARY SEWER LINE (SIZE NOTED) (SAN)
- EXISTING STORM SEWER LINE (SIZE NOTED) (ST)
- EXISTING EDGE OF TREES
- EXISTING WATER MAIN (SIZE NOTED) (WM)
- EXISTING WETLAND DELINEATION (WETL)
- EXISTING MAJOR CONTOUR (820)
- EXISTING MINOR CONTOUR (818)
- EXISTING EDGE OF PAVEMENT
- EXISTING EDGE OF GRAVEL
- EXISTING WETLANDS (WETL)
- EXISTING GRAVEL SURFACE
- EXISTING CONCRETE SURFACE
- EXISTING ASPHALT SURFACE

TOPOGRAPHIC SYMBOL LEGEND

- EXISTING BOLLARD
- EXISTING FLAG POLE
- EXISTING MAILBOX
- EXISTING MONITORING WELL (MW)
- EXISTING POST
- EXISTING SIGN (TYPE NOTED)
- EXISTING PARKING METER
- EXISTING CURB INLET
- EXISTING ENDWALL
- EXISTING FIELD INLET RECTANGULAR
- EXISTING FIELD INLET
- EXISTING ROOF DRAIN CLEANOUT
- EXISTING ROOF DRAIN
- EXISTING STORM MANHOLE (ST)
- EXISTING STORM MANHOLE RECTANGULAR (ST)
- EXISTING STORM TRACER WIRE BOX (ST)
- EXISTING SANITARY CLEANOUT
- EXISTING SANITARY MANHOLE (S)
- EXISTING SEPTIC VENT
- EXISTING SANITARY TRACER WIRE BOX (S)
- EXISTING FIRE HYDRANT
- EXISTING FIRE DEPARTMENT CONNECTION
- EXISTING WATER MAIN VALVE
- EXISTING CURB STOP
- EXISTING WELL (W)
- EXISTING WATER MANHOLE (W)
- EXISTING WATER TRACER WIRE BOX (W)
- EXISTING GAS VALVE
- EXISTING GAS METER (G)
- EXISTING AIR CONDITIONING PEDESTAL (A)
- EXISTING DOWN GUY
- EXISTING ELECTRIC MANHOLE (E)
- EXISTING ELECTRIC RECTANGULAR MANHOLE (E)
- EXISTING ELECTRIC PEDESTAL (E)
- EXISTING TRANSFORMER (E)
- EXISTING ELECTRIC METER (E)
- EXISTING GUY POLE
- EXISTING LIGHT POLE
- EXISTING GENERIC LIGHT
- EXISTING UTILITY POLE
- EXISTING TV MANHOLE (TV)
- EXISTING TV RECTANGULAR MANHOLE (TV)
- EXISTING TV PEDESTAL (TV)
- EXISTING TELEPHONE MANHOLE (T)
- EXISTING TELEPHONE PEDESTAL (T)
- EXISTING UNIDENTIFIED MANHOLE (UM)
- EXISTING UNIDENTIFIED UTILITY VAULT (UV)
- EXISTING HANDICAP PARKING
- EXISTING TRAFFIC SIGNAL
- EXISTING SHRUB
- EXISTING CONIFEROUS TREE
- EXISTING DECIDUOUS TREE
- EXISTING TREE STUMP
- EXISTING BORING
- EXISTING ADA DETECTABLE WARNING FIELD

vierbicher
advisors / engineers / surveyors

GENERAL NOTES & LEGEND

FOX HILLS ESTATES TRAIL
VILLAGE OF DEFOREST
DANE COUNTY, WISCONSIN

REVISIONS			
NO.	DATE	REMARKS	

REVISIONS			
NO.	DATE	REMARKS	

DATE: MAY 2026
DRAFTER: PJUN
CHECKED: TBRA
PROJECT NO.: 260273
SHEET: 2 OF 7

05 May 2026 - 10:33a R:\DeForest, Village of\260273 - Fox Hills Estates Trail\CADD\Hooper Trail - Title Sheet_General Notes_Details.dwg by: tbra

© Vierbicher Associates, Inc.

WETLAND BOUNDARY
FROM FOX HILLS ESTATES PHASE 3 & 4

30' WETLAND
SETBACK LINE

LIMITS OF DISTURBANCE, TYP

SILT SOCK, TYP

MATCH LINE

GRAPHIC SCALE, FEET
0 10 20 40

PVI STA = 1+25.12
ELEV = 902.58

PVI STA = 1+67.98
ELEV = 901.57

PVI STA = 3+29.66
ELEV = 894.43

PVI STA = 4+09.82
ELEV = 892.00

-2.35%

-4.42%

-3.03%

Elevation

1+00	1+50	2+00	2+50	3+00	3+50	4+00	4+50	5+00	5+50	6+00
897.0	897.0	897.0 901.99	896.4 901.26	896.0 900.16	895.9 899.05	895.4 897.95	895.0 896.84	895.0 895.74	894.9 894.63	894.0 893.81

1+00	1+50	2+00	2+50	3+00	3+50	4+00	4+50	5+00	5+50	6+00
893.8 893.05	893.0 892.30	892.0 892.00	892.0 892.00	892.0 892.00	892.0 892.00	892.0 892.00	892.0 892.00	892.0 892.00	892.0 892.00	892.0 892.00

vierbicher
advisors / engineers / surveyors

REVISIONS

NO.	DATE	REMARKS

REVISIONS

NO.	DATE	REMARKS

PLAN & PROFILE

FOX HILLS ESTATES TRAIL
VILLAGE OF DEFOREST
DANE COUNTY, WISCONSIN

DATE
MAY 2026

DRAFTER
PJUN


CHECKED
TBRA


PROJECT NO.
260273

SHEET
3 OF 7

05 May 2026 - 10:26a C:\Users\tbra\appdata\local\Temp\AcPublish_31024\Hooper Trail - Plan & Profile.dwg by: tbra

©Vierbicher Associates, Inc.

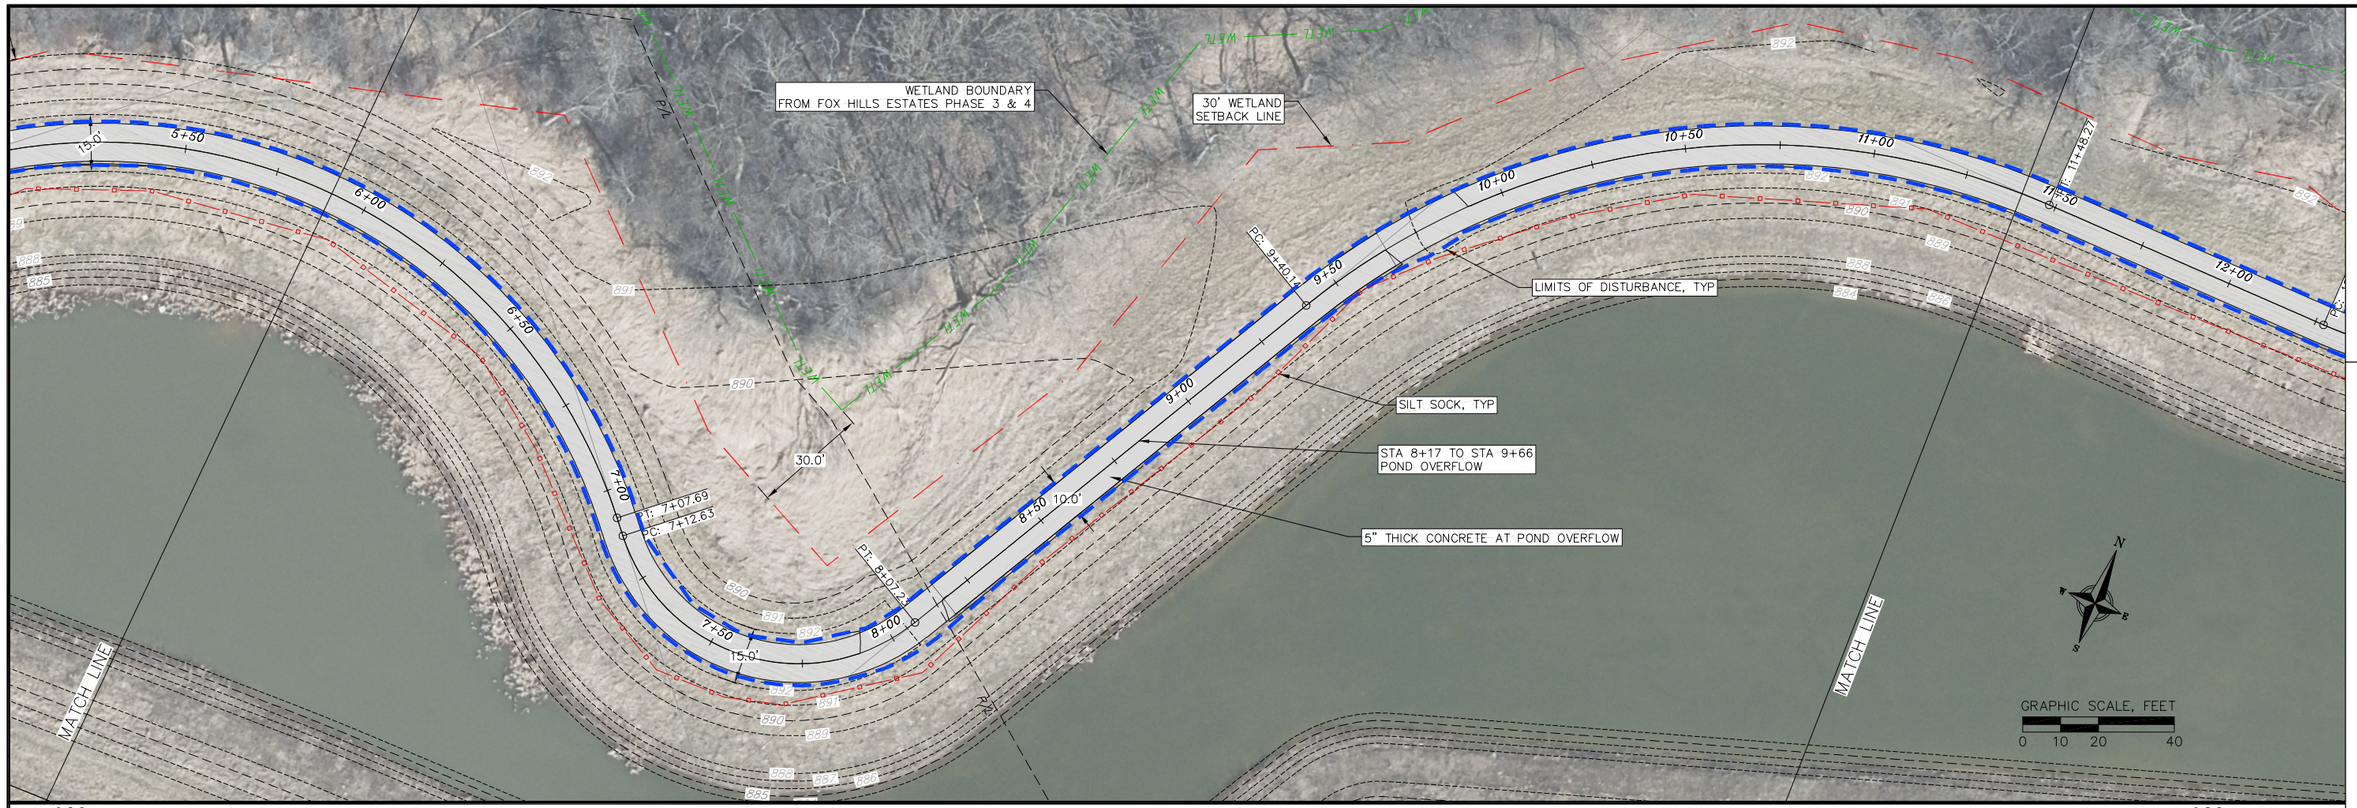

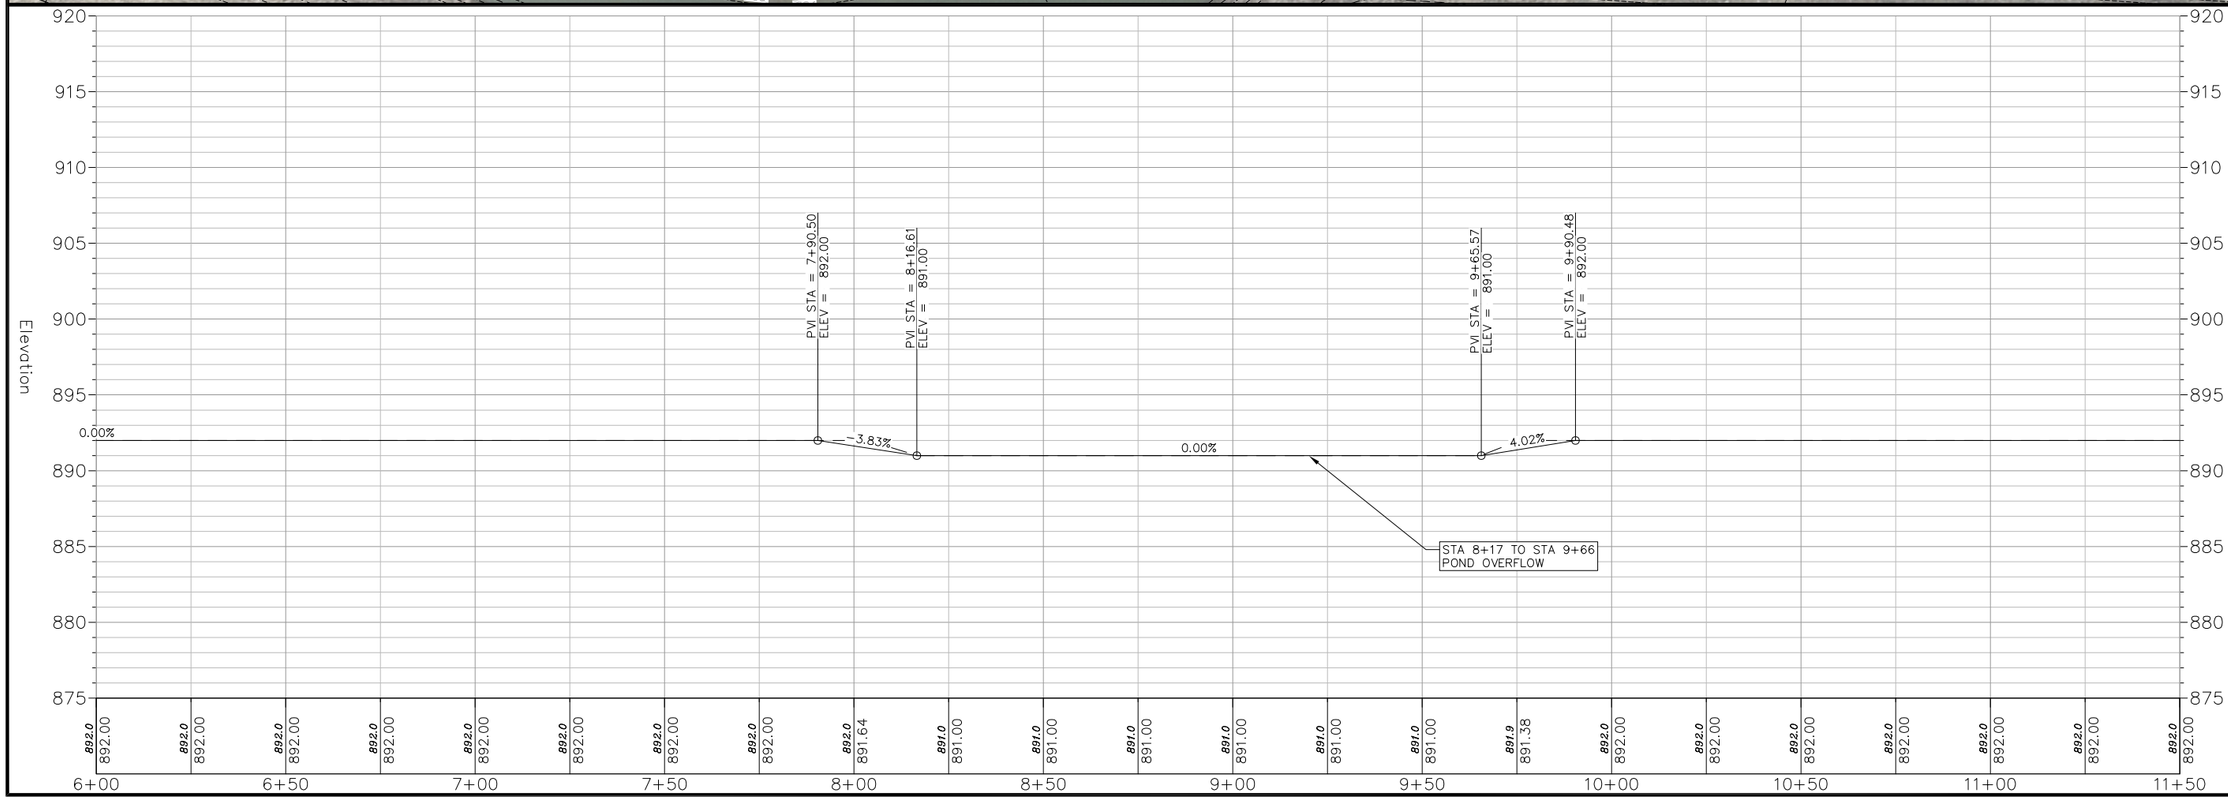

vierbicher
advisors / engineers / surveyors

REVISIONS

NO.	DATE	REMARKS

REVISIONS

NO.	DATE	REMARKS

PLAN & PROFILE

FOX HILLS ESTATES TRAIL
VILLAGE OF DEFOREST
DANE COUNTY, WISCONSIN

DATE
MAY 2026

DRAFTER
PJUN

CHECKED
TBRA

PROJECT NO.
260273

SHEET
4 OF 7

05 May 2026 - 10:26a C:\Users\tbra\appdata\local\temp\AcPublish_31024\Hooper Trail - Plan & Profile.dwg by: tbra

© Vierbicher Associates, Inc.

vierbicher
advisors / engineers / surveyors

PLAN & PROFILE

FOX HILLS ESTATES TRAIL
VILLAGE OF DEFOREST
DANE COUNTY, WISCONSIN

REVISIONS			
NO.	DATE	REMARKS	

REVISIONS			
NO.	DATE	REMARKS	

DATE
MAY 2026

DRAFTER
PJUN

CHECKED
TBRA

PROJECT NO.
260273

SHEET
5 OF 7

05 May 2026 - 10:26a C:\Users\tbra\appdata\local\Temp\AcPublish_31024\Hooper Trail - Plan & Profile.dwg by: tbra

©Vierbicher Associates, Inc.

SILT SOCK, TYP

WETLAND BOUNDARY
FROM FOX HILLS ESTATES PHASE 3 & 4

30' WETLAND
SETBACK LINE

LIMITS OF DISTURBANCE, TYP

MATCH LINE

PEDERSON CROSSING BLVD

PC: 16+67.95
PT: 17+30.67
PC: 17+91.17
PC: 18+86.15
PC: 19+32.16
PC: 20+49.68
PC: 21+49.68
PT: 21+71.68
EP: 22+05.69

30.0'
19.1'
10.0'
9.0'

GRAPHIC SCALE, FEET
0 10 20 40

vierbicher
advisors / engineers / surveyors

PLAN & PROFILE

FOX HILLS ESTATES TRAIL
VILLAGE OF DEFOREST
DANE COUNTY, WISCONSIN

REVISIONS			
NO.	DATE	REMARKS	

REVISIONS			
NO.	DATE	REMARKS	

DATE
MAY 2026

DRAFTER
PJUN

CHECKED
TBRA

PROJECT NO.
260273


SHEET
6 OF 7

05 May 2026 - 10:26a C:\Users\tbra\appdata\local\Temp\AcPublish_31024\Hooper Trail - Plan & Profile.dwg by: tbra

©Vierbicher Associates, Inc.


INLET PROTECTION DEVICES SHALL BE MAINTAINED OR REPLACED AT THE DIRECTION OF THE ENGINEER.

WHEN REMOVING OR MAINTAINING INLET PROTECTION, ANY TRAPPED MATERIAL THAT FALLS INTO THE INLET SHALL BE IMMEDIATELY REMOVED BY THE CONTRACTOR.

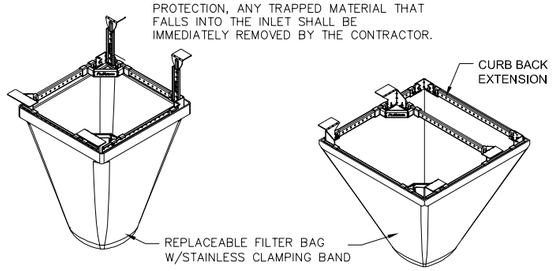

FLEXSTORM CATCH-IT INLET FITLERS FOR ROLLED CURB

FLEXSTORM CATCH-IT INLET FITLERS FOR CURB BOX OPENINGS (MAGNETIC CURB FLAP)

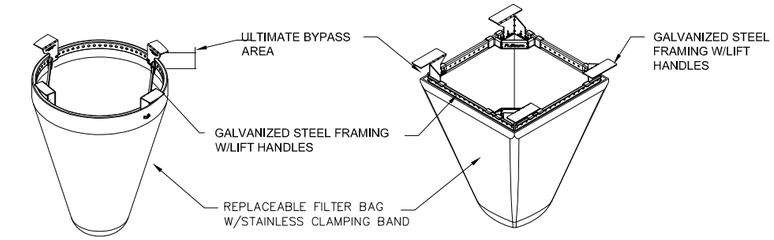


FLEXSTORM CATCH-IT INLET FILTERS FOR ROUND OPENINGS


FLEXSTORM CATCH-IT INLET FITLERS FOR SQUARE/RECTANGULAR OPENINGS

NEENAH CASTING	INLET TYPE	GRATE SIZE	OPENING SIZE	ADS P/N
1040/1642/1733	ROUND	26	24	62MRDFX
3067 W/FLAP	CURB BOX	35.25 X 17.75	33.0 X 15.0	62LCBEXTFX
3067 EXTENDED BACK	CURB BOX	35.25 X 17.75	33.0 X 15.0	62LCBEXTFX
3246A	CURB BOX	35.75 X 23.875	33.5 X 21.0	62LCBFX
3030	SQUARE/RECT	23 X 16	20.5 X 13.5	62MCBFX
3067-C	SQUARE/RECT	35.25 X 17.75	33 X 15	62LSQFX

1/7 FRAMED INLET PROTECTION
NOT TO SCALE

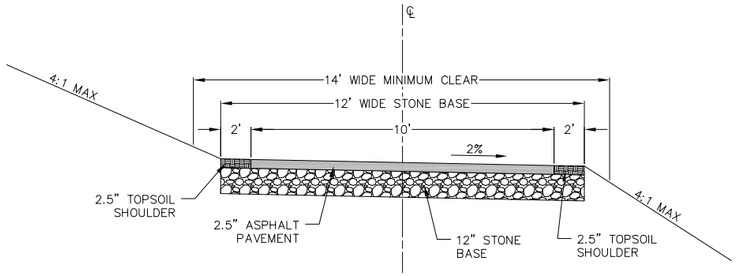

3/7 TRAIL TYPICAL SECTION
NOT TO SCALE

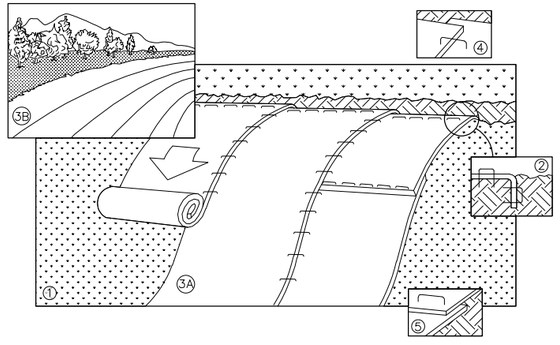


ALL EROSION MAT WILL BE DOT CLASS I, TYPE A W/ SEED AND FERTILIZER (BIODEGRADABLE). ALL STAPLES AND EROSION MAT MUST BE BIODEGRADABLE.

NOTE: REFER TO GENERAL STAPLE PATTERN GUIDE FOR CORRECT STAPLE PATTERN RECOMMENDATIONS FOR SLOPE INSTALLATIONS.

1. PREPARE SOIL BEFORE INSTALLING BLANKETS, INCLUDING APPLICATION OF FERTILIZER AND SEED.
   NOTE: WHEN USING CELL-O-SEED, DO NOT SEED PREPARED AREA. CELL-O-SEED MUST BE INSTALLED WITH PAPER SIDE DOWN.
2. BEGIN AT THE TOP OF THE SLOPE BY ANCHORING THE BLANKET IN 6" DEEP BY 6" WIDE TRENCH. BACKFILL AND COMPACT THE TRENCH AFTER STAPLING.
3. ROLL THE BLANKETS <A.> DOWN, OR <B.> HORIZONTALLY ACROSS THE SLOPE.
4. THE EDGES OF PARALLEL BLANKETS MUST BE STAPLED WITH APPROXIMATELY 2" OVERLAP.
5. WHEN BLANKETS MUST BE SPLICED DOWN THE SLOPE, PLACE BLANKETS END OVER END (SHINGLE STYLE) WITH APPROXIMATELY 4" OVERLAP. STAPLE THROUGH OVERLAPPED AREA, APPROXIMATELY 12" APART.
6. ALL BLANKETS MUST BE SECURELY FASTENED TO THE SLOPE BY PLACING STAPLES/STAKES IN APPROPRIATE LOCATIONS AS RECOMMENDED BY THE MANUFACTURER.

2/7 EROSION MAT
NOT TO SCALE

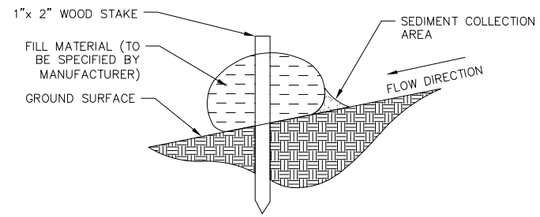

4/7 SILT SOCK
NOT TO SCALE

vierbicher
advisors / engineers / surveyors

DETAILS
FOX HILLS ESTATES TRAIL
VILLAGE OF DEFOREST
DANE COUNTY, WISCONSIN

REVISIONS

NO.	DATE	REMARKS

REVISIONS

NO.	DATE	REMARKS

DATE
MAY 2026

DRAFTER
PJUN

CHECKED
TBRA

PROJECT NO.
260273

SHEET
7 OF 7