



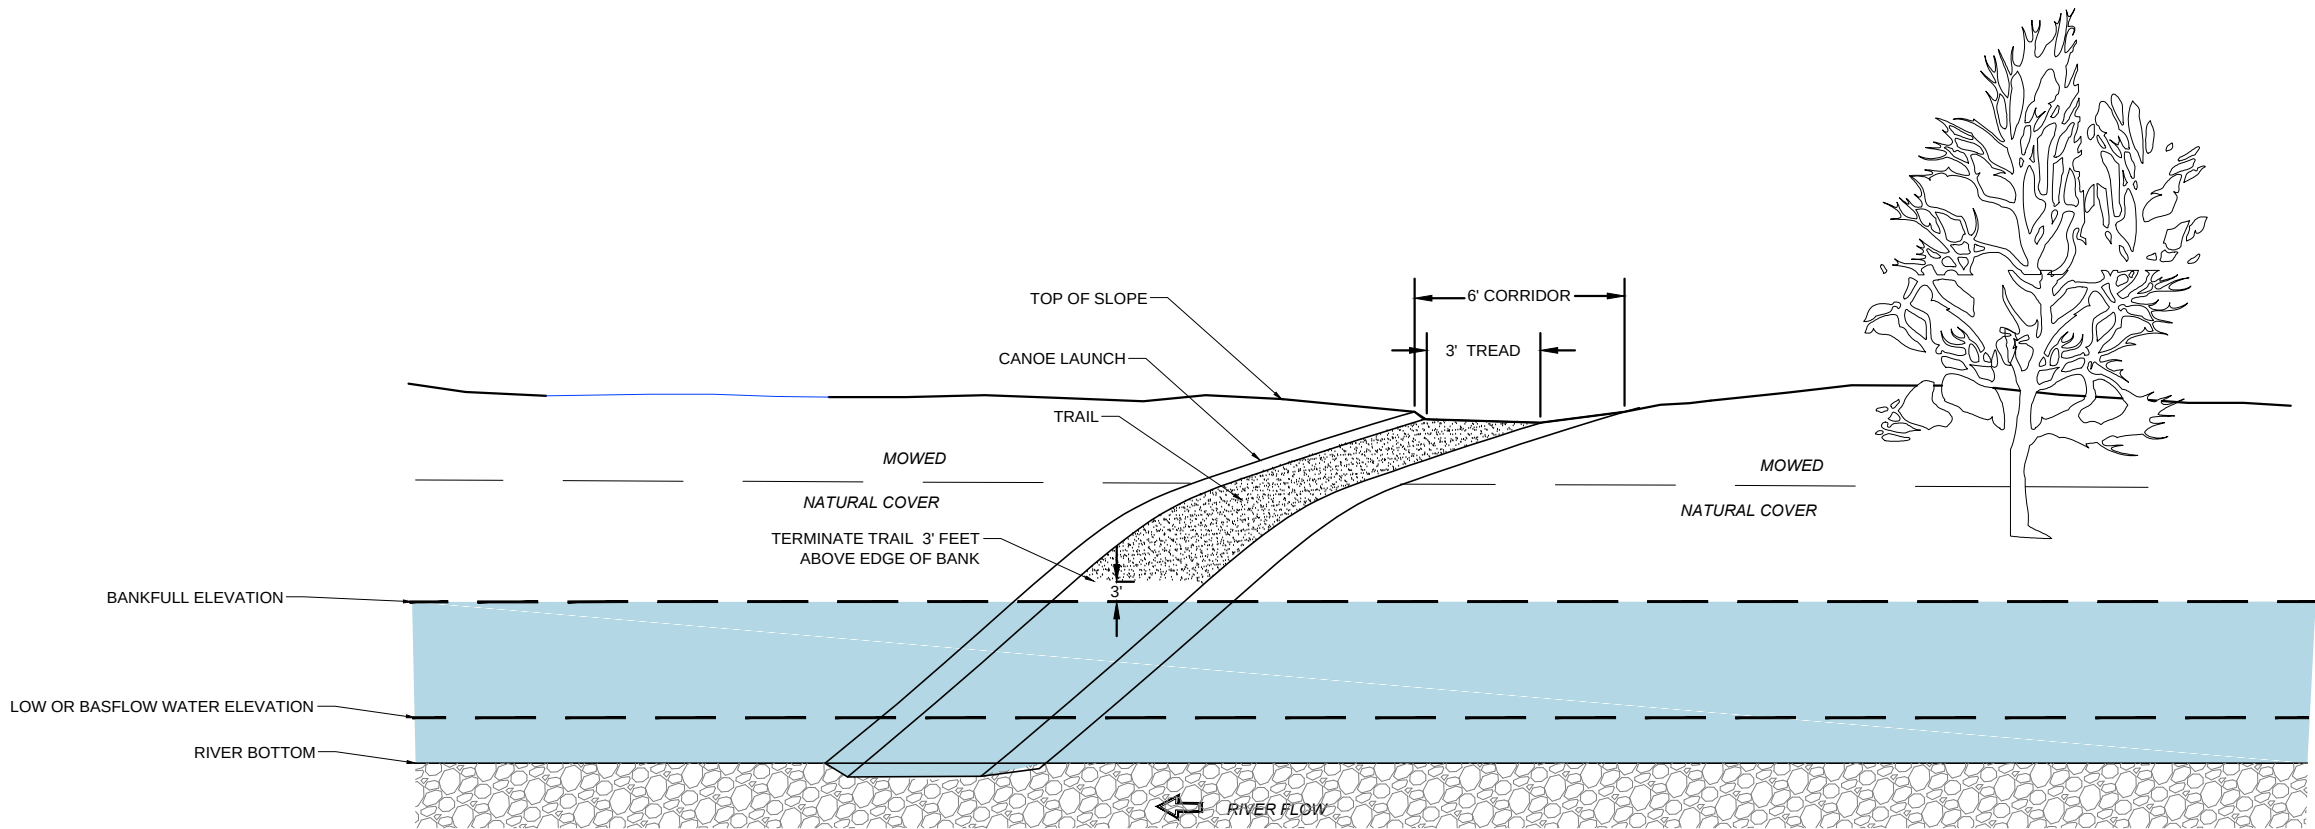

CANOE LAUNCH DETAIL
NOT TO SCALE

- NOTES:
1. Launch and trail surface shall be crushed gravel at or above bankfull elevation.
 2. Crushed gravel shall consist of stone 2-inch diameter or smaller with 1-inch or smaller screenings.
 3. Trail base depth shall be no less than 6 inches and no more than 8 inches.
 4. Final trail grade shall be consistent with surrounding ground surface.

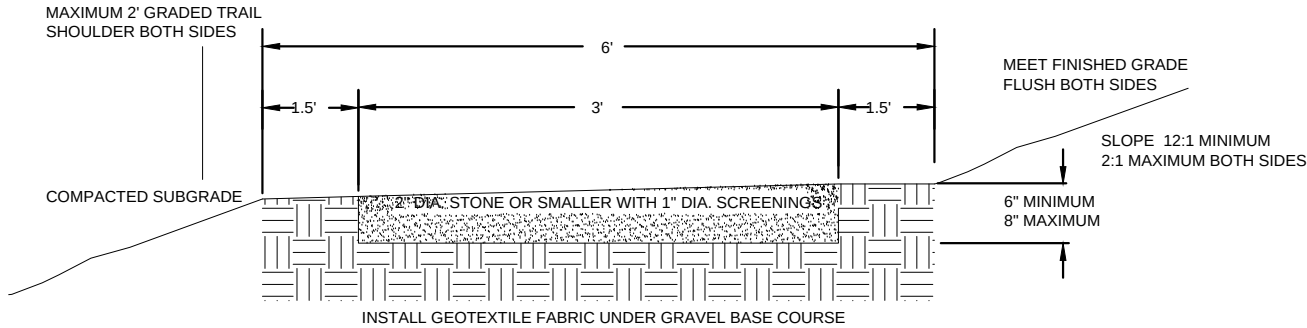

GRAVEL TRAIL DETAIL
NOT TO SCALE

DRAFT

DATE	DESCRIPTION	BY

DESIGN
DRAWINGS

DATE	AUGUST 2016
DRAWN	COD
DESIGNED	HES
CHECKED	DJS
PROJECT #	J161185500

SHEET TITLE	DETAILS
SHEET NUMBER	10
LAND USE #	