
SITE LAYOUT NOTES

1. CONTACT DIGGER'S HOTLINE 5 WORKING DAYS PRIOR TO THE START OF CONSTRUCTION.
2. ALL PROPOSED DIMENSIONS ARE REFERENCED PARALLEL OR PERPENDICULAR TO THE PROPOSED FEATURES SHOWN. WRITTEN DIMENSIONS SUPERSEDE ANY SCALED DIMENSIONS.
3. PROPOSED GRADE AND LEVEL SHALL BE PERIODICALLY REVIEWED IN THE FIELD BY THE OWNER OR A/E.
4. ALL CONCRETE POURS SHALL BE DOWELED TOGETHER UNLESS OTHERWISE APPROVED BY THE A/E.
5. CONTRACTOR SHALL BE RESPONSIBLE FOR SITE STAKING. DIGITAL PLAN FILES MAY BE AVAILABLE FROM THE A/E.

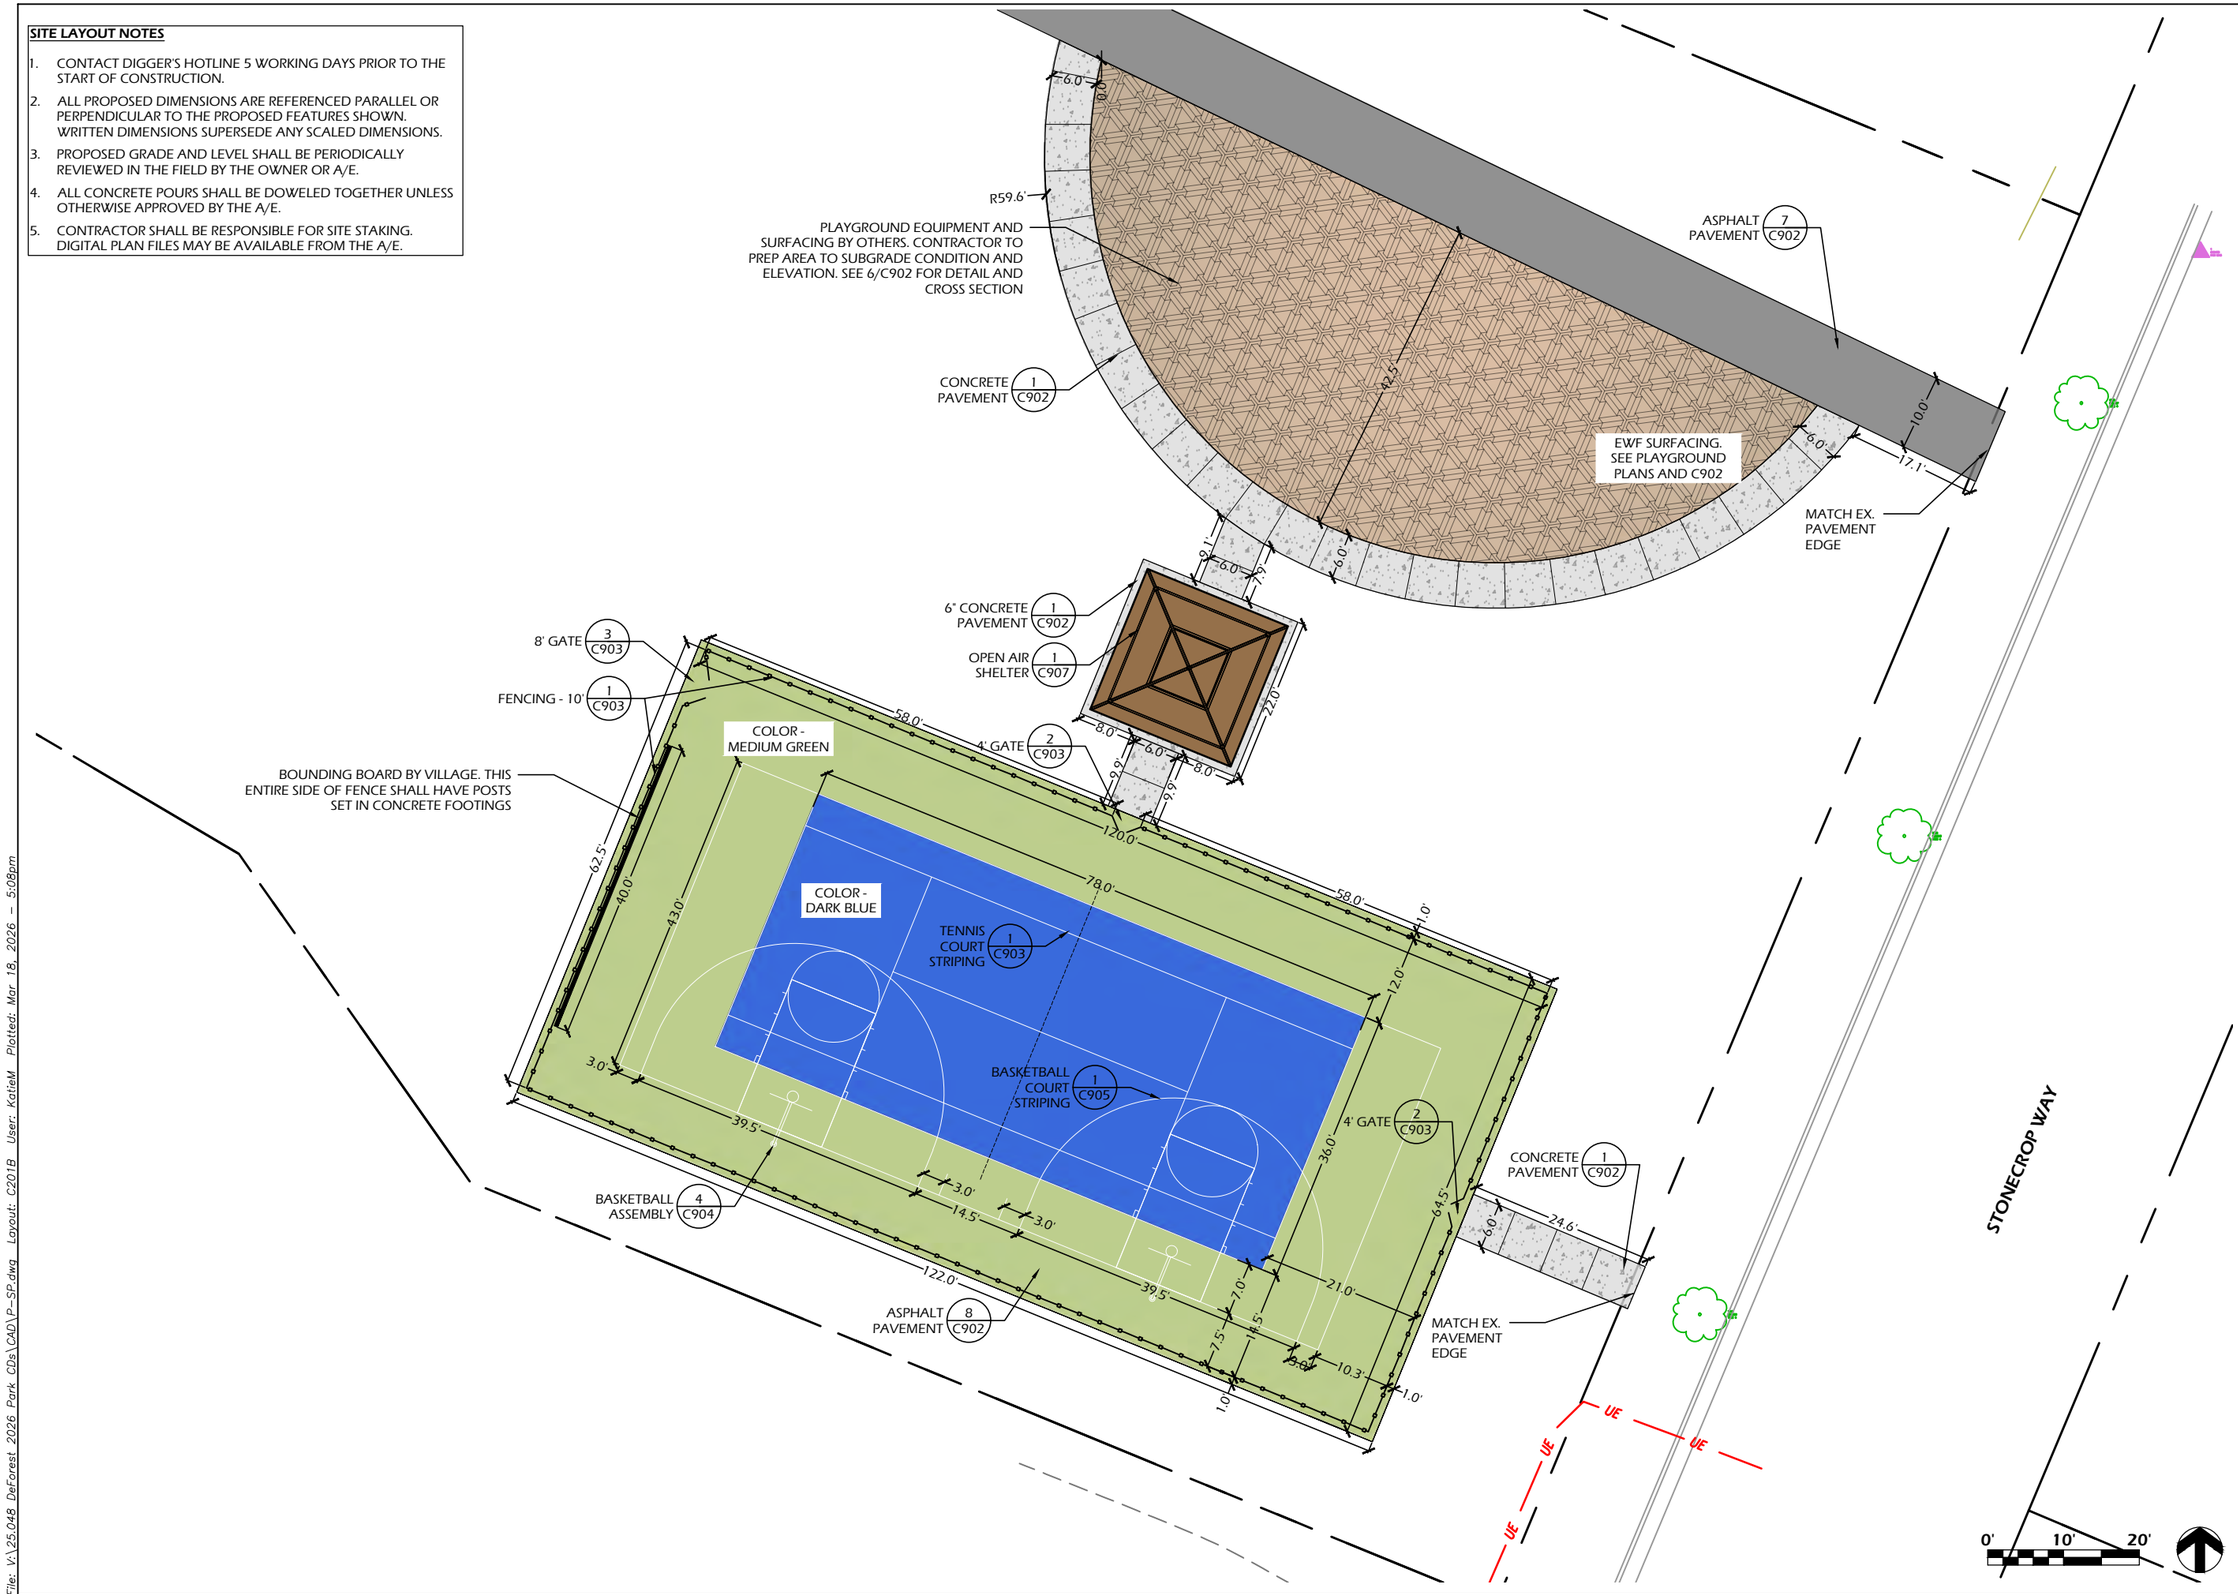

PARKITECTURE + PLANNING
901 Deming Way, Suite 201
Madison,WI.53717
608.203.8203
Parkitecture

Project Name:
DEFOREST PARK IMPROVEMENTS - 2026
Various Locations
DeForest, WI

Sheet Title:
SITE LAYOUT PLAN ELARGEMENT - RIVERS TURN PARK

Revisions:

Project #: 25.048
Issued For: Review
Date: 3/20/2026

Sheet Number
C201B

File: V:\25.048 DeForest 2026 Park CDs\CAD\P-SP.dwg Layout: C201B User: KatieM Plotted: Mar 18, 2026 – 5:08pm