


LEGEND

①	DOUBLE SIDED MONUMENT SIGN
②	CLUBHOUSE
③	MAIL KIOSK
④	TRASH ENCLOSURE
⑤	PROPOSED EMERGENCY ACCESS POINT
⑥	MAINTENANCE BUILDING
⑦	DOG PARK

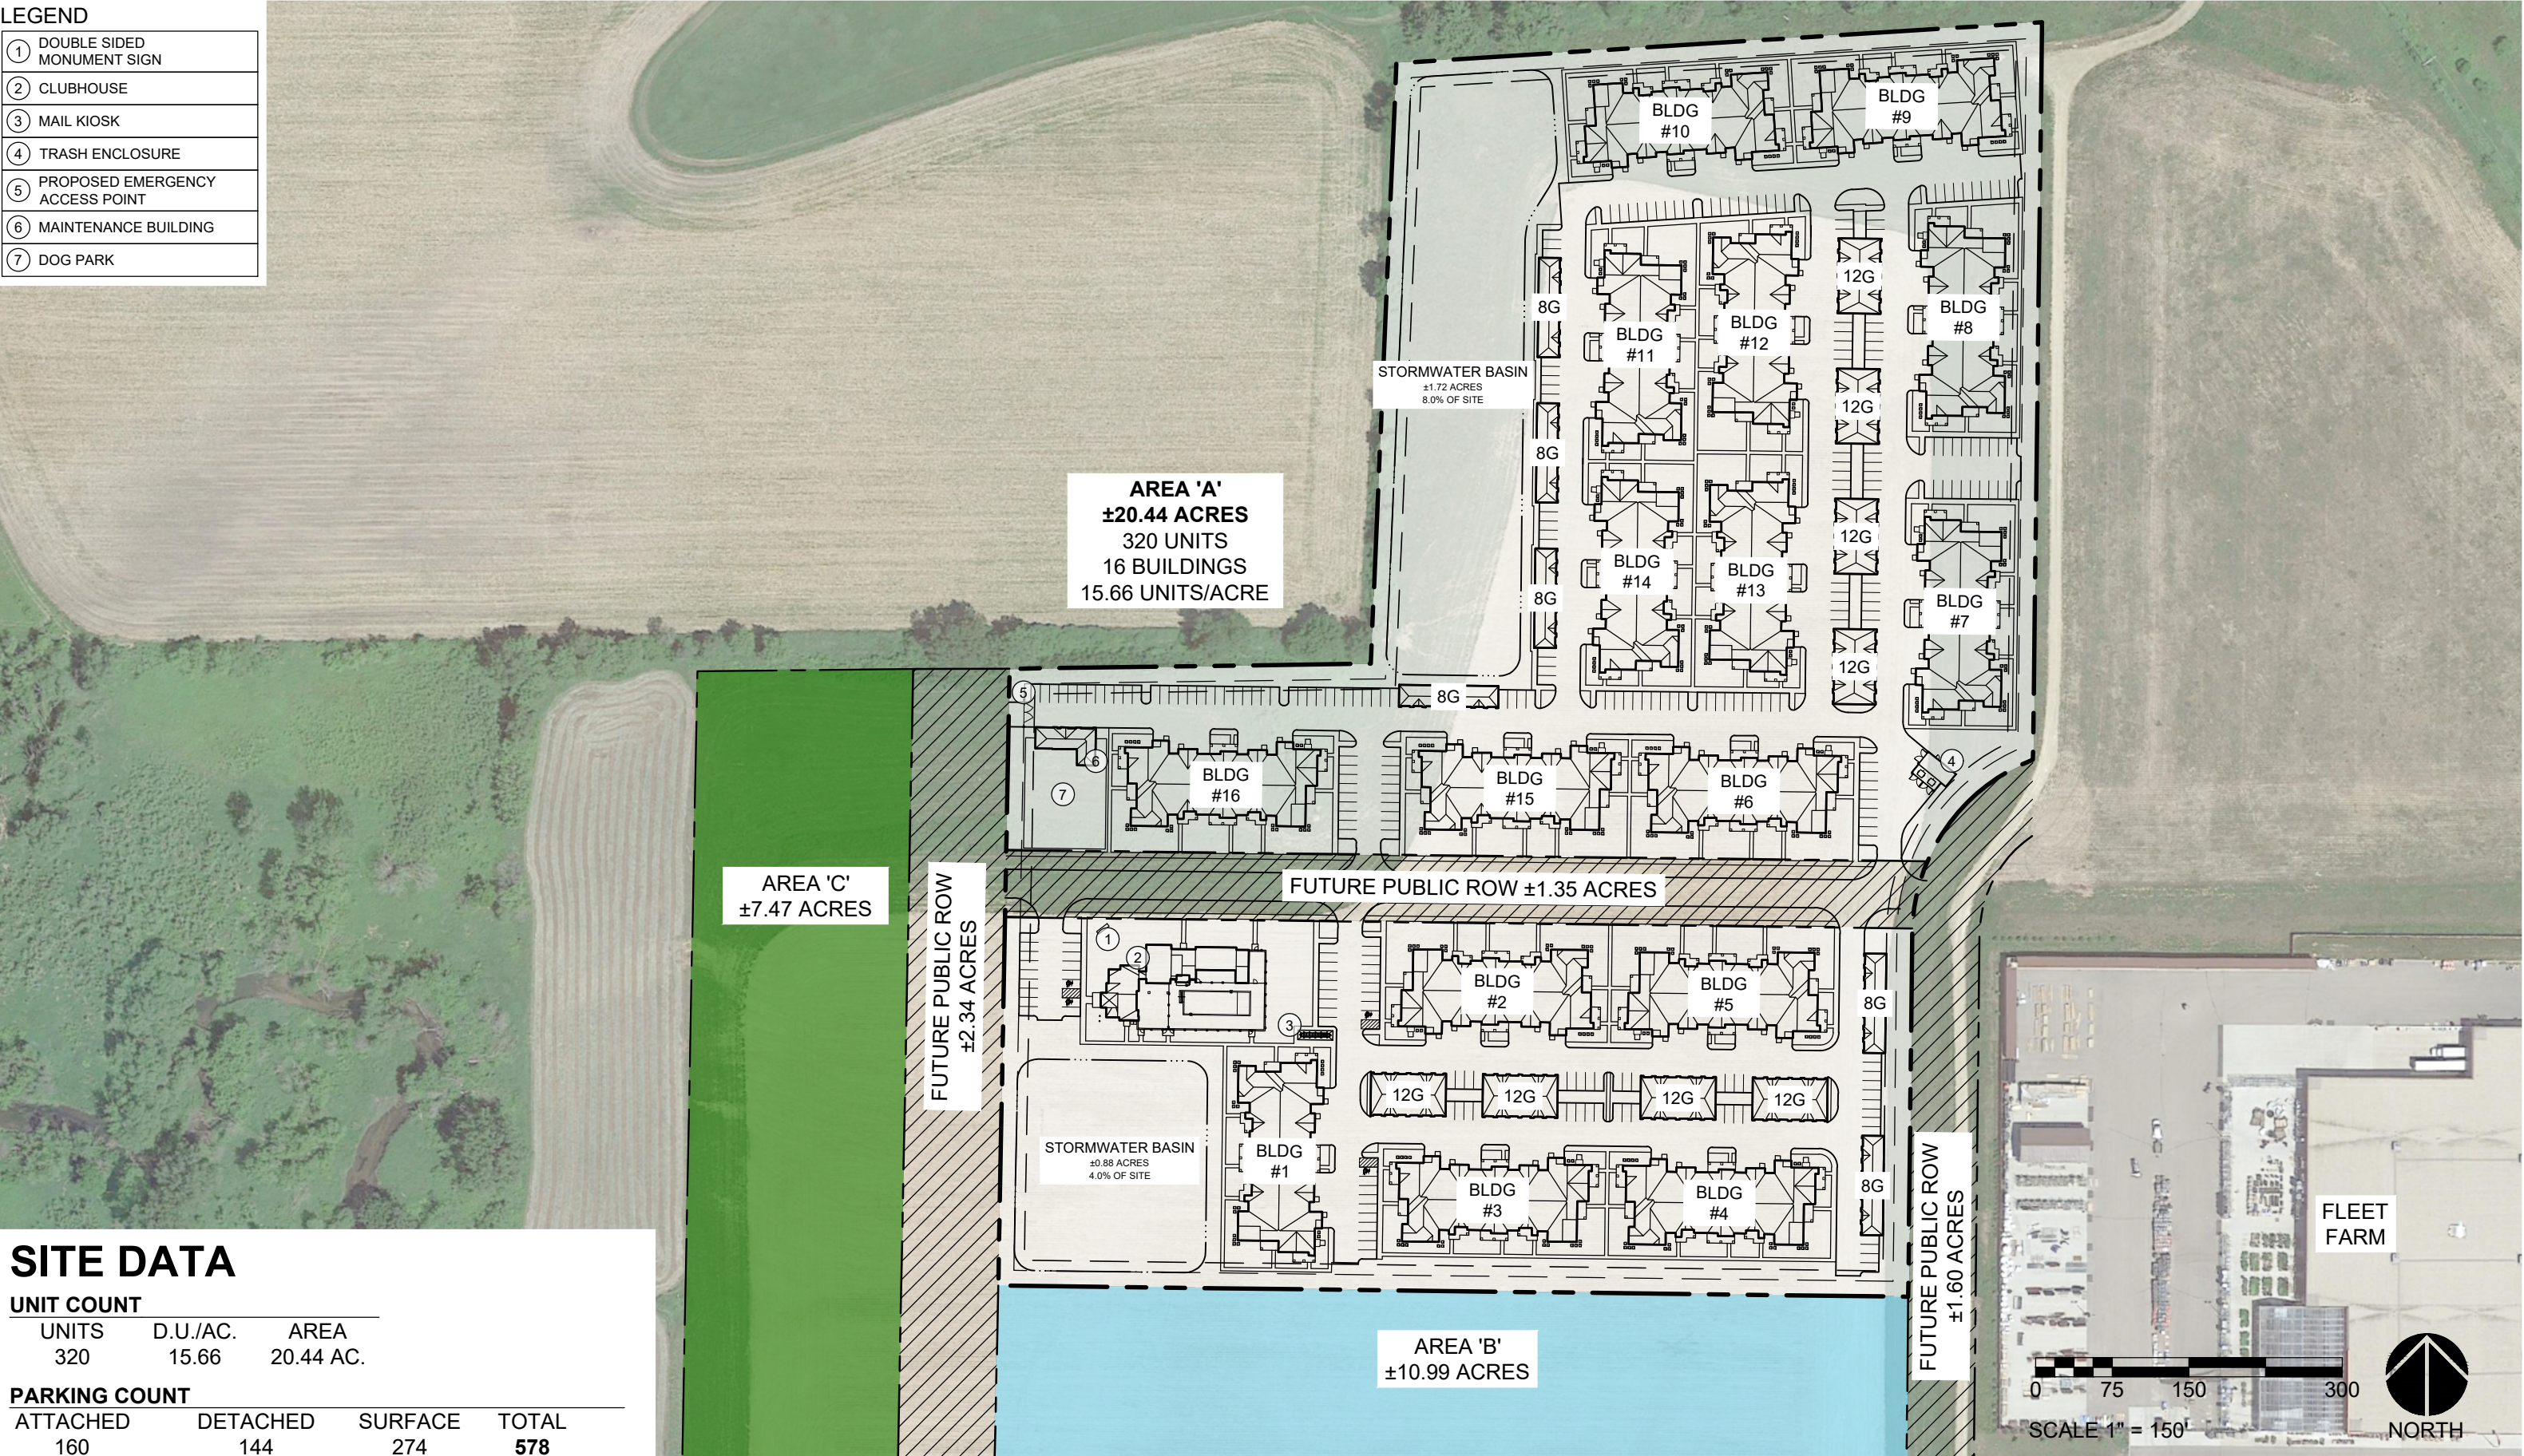

SITE DATA

UNIT COUNT

UNITS	D.U./AC.	AREA
320	15.66	20.44 AC.

PARKING COUNT

ATTACHED	DETACHED	SURFACE	TOTAL
160	144	274	578

CONCEPT PLAN

DEFOREST - WISCONSIN

3/7/2024