

©Vierbicher Associates, Inc.

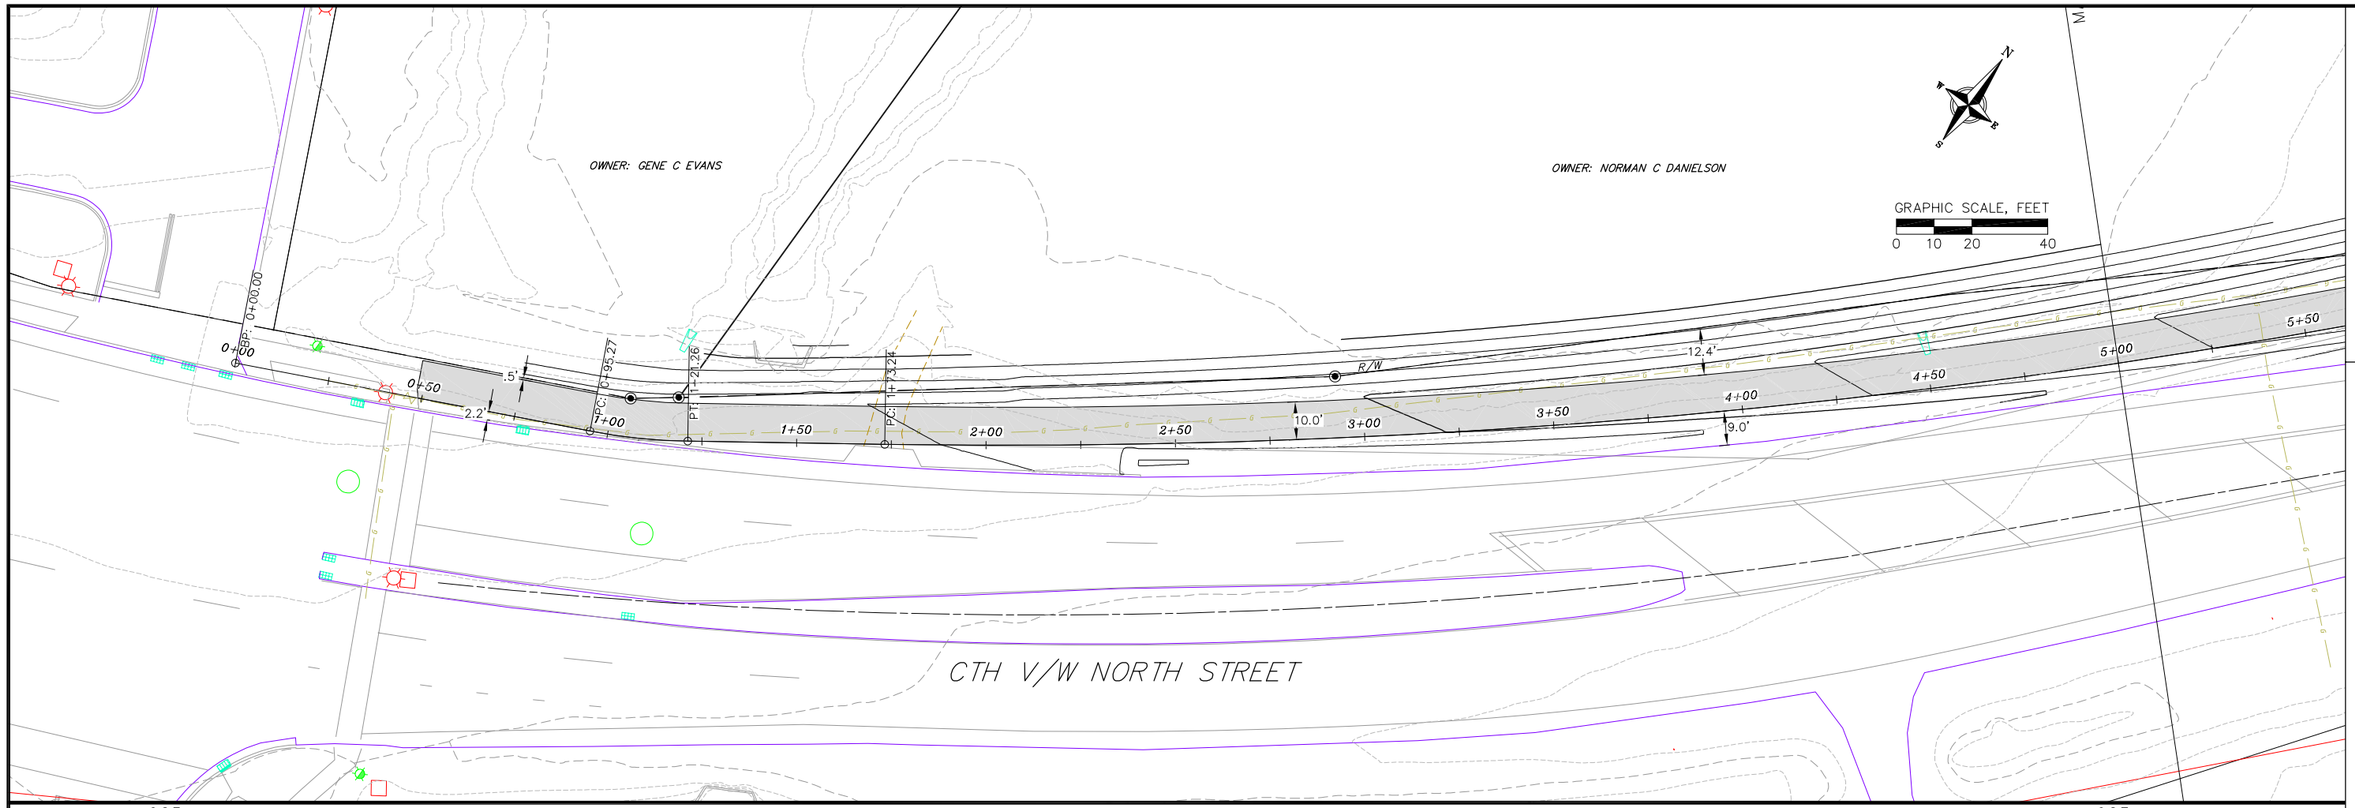

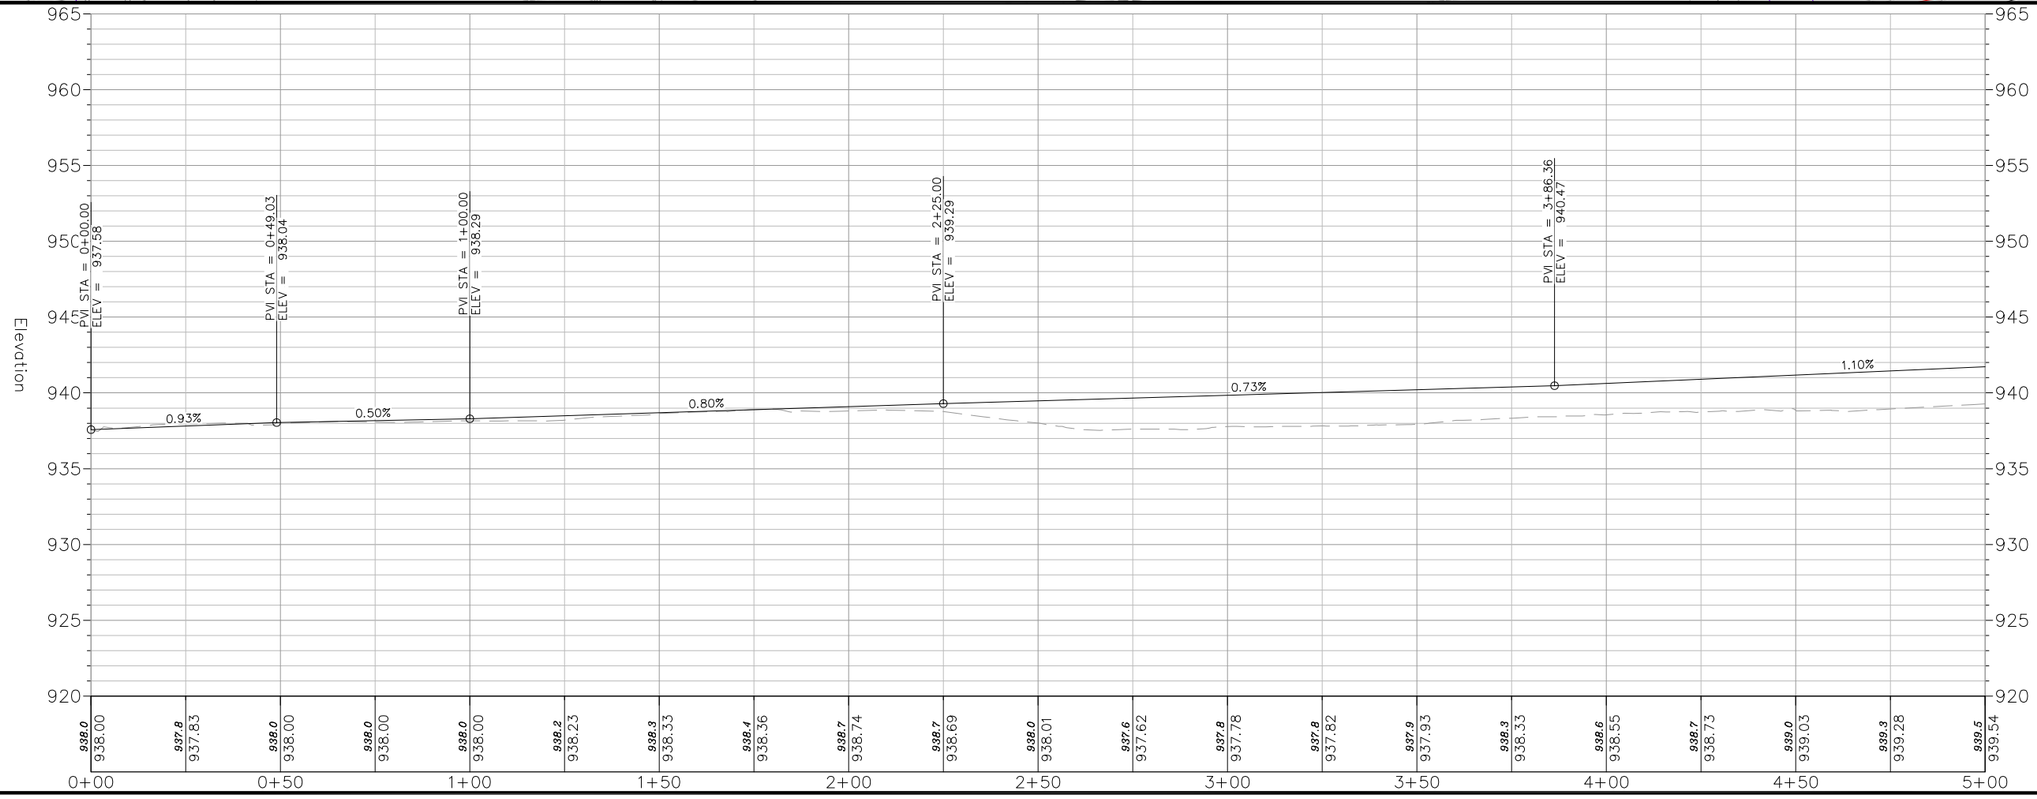

vierbicher
planners engineers advisors

REVISIONS

NO.	DATE	REMARKS

REVISIONS

NO.	DATE	REMARKS

PLAN & PROFILE

CTH V TRAIL - MAIN ST TO RIVER RD
VILLAGE OF DEFOREST
DANE COUNTY, WISCONSIN

DATE
JANUARY 2026

DRAFTER
JCRA


CHECKED
TBRA


PROJECT NO.
250988

SHEET
3 OF X

06 Apr 2026 - 9:08a R:\DeForest\ Village of\250988 - CTH V Trail - Main St to River Rd\CADD\250988 - CTH V Trail Base Eng.dwg by: nade

©Vierbicher Associates, Inc.

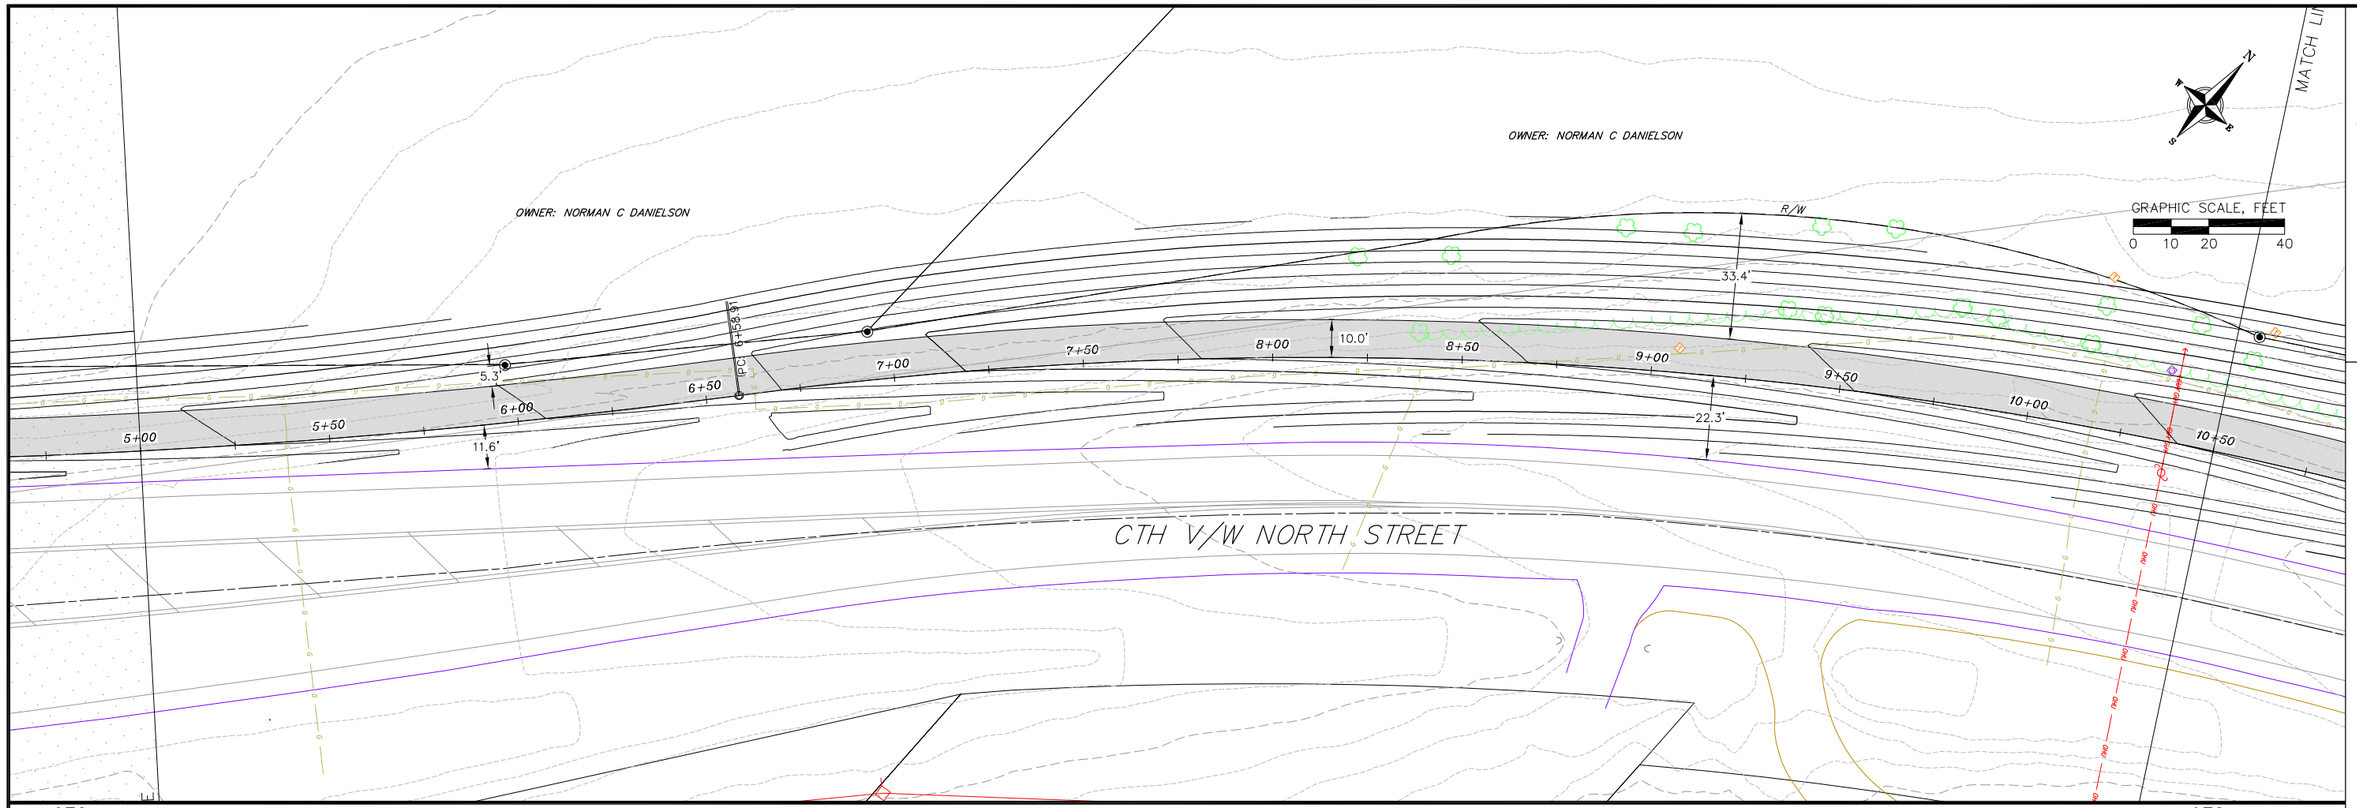

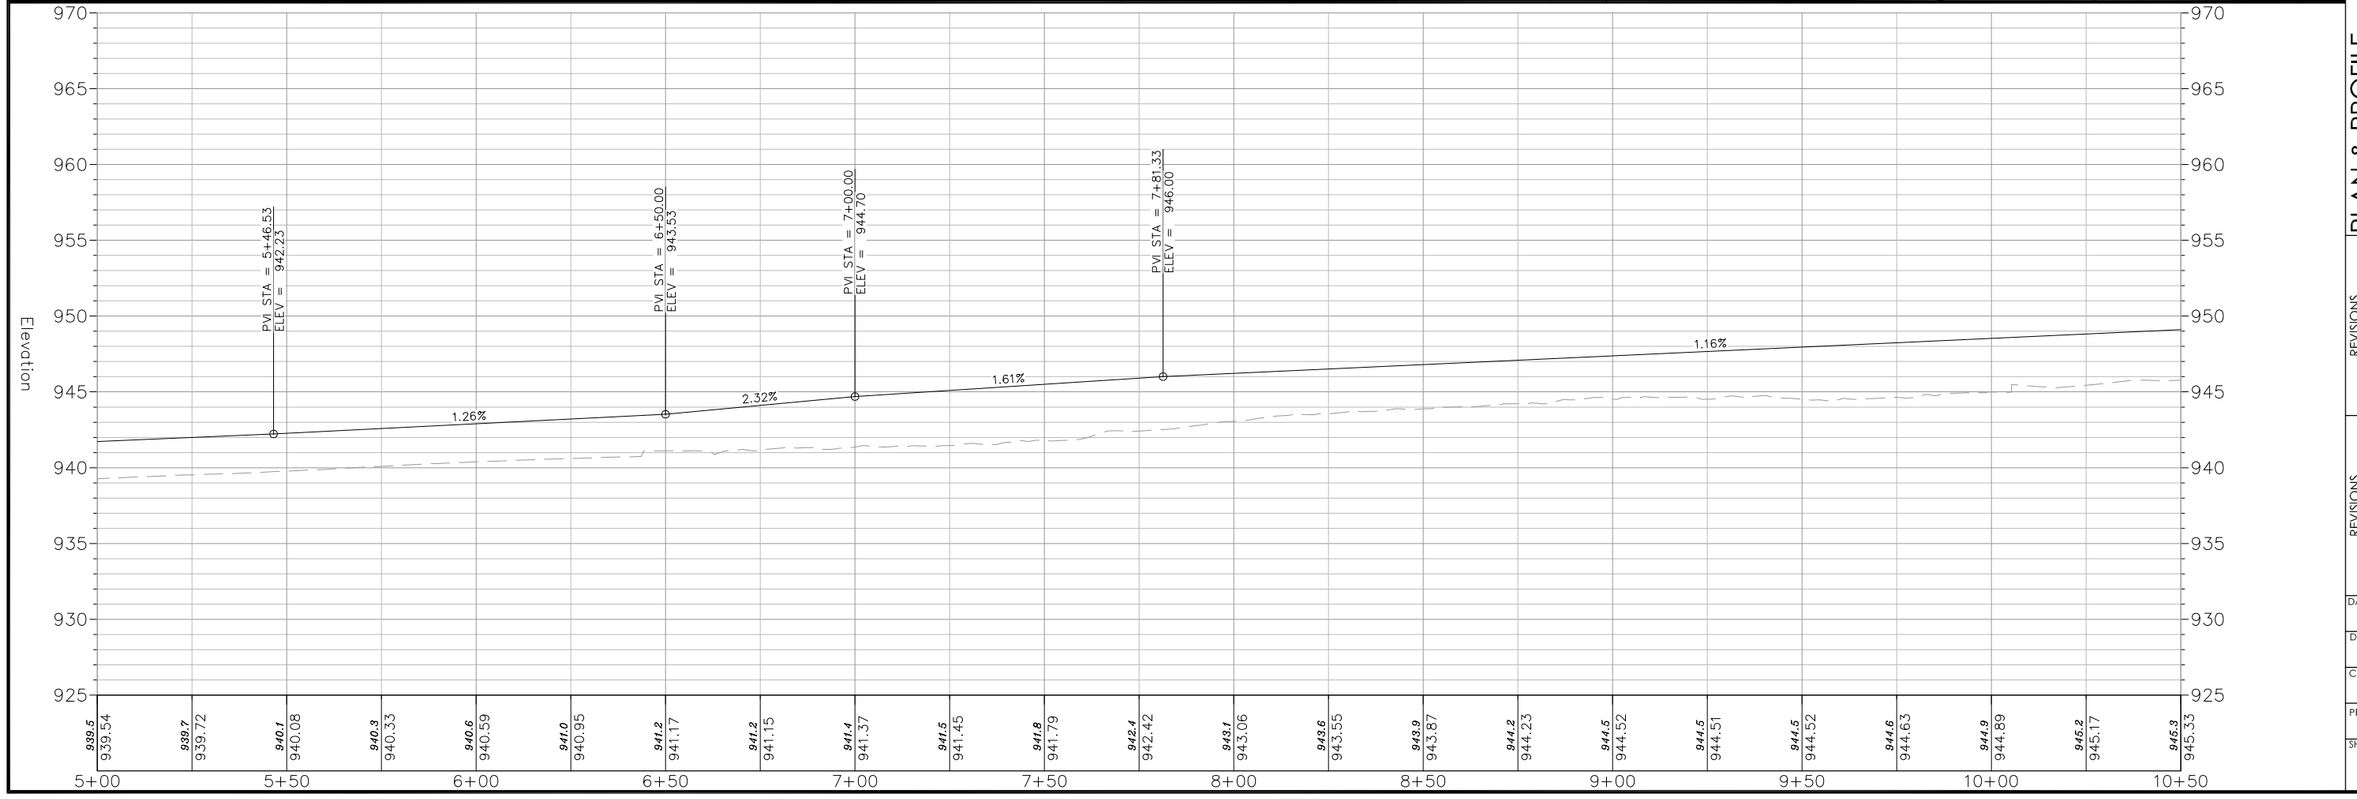

vierbicher
planners | engineers | advisors

PLAN & PROFILE

CTH V TRAIL - MAIN ST TO RIVER RD
VILLAGE OF DEFOREST
DANE COUNTY, WISCONSIN


REVISIONS			
NO.	DATE	REMARKS	

REVISIONS			
NO.	DATE	REMARKS	

DATE: JANUARY 2026
DRAFTER: JCRA
CHECKED: TBRA
PROJECT NO.: 250988
SHEET: 4 OF X

06 Apr 2026 - 9:08a R:\DeForest\ Village of\250988 - CTH V Trail - Main St to River Rd\CADD\250988 - CTH V Trail Base Eng.dwg by: nade

©Vierbicher Associates, Inc.

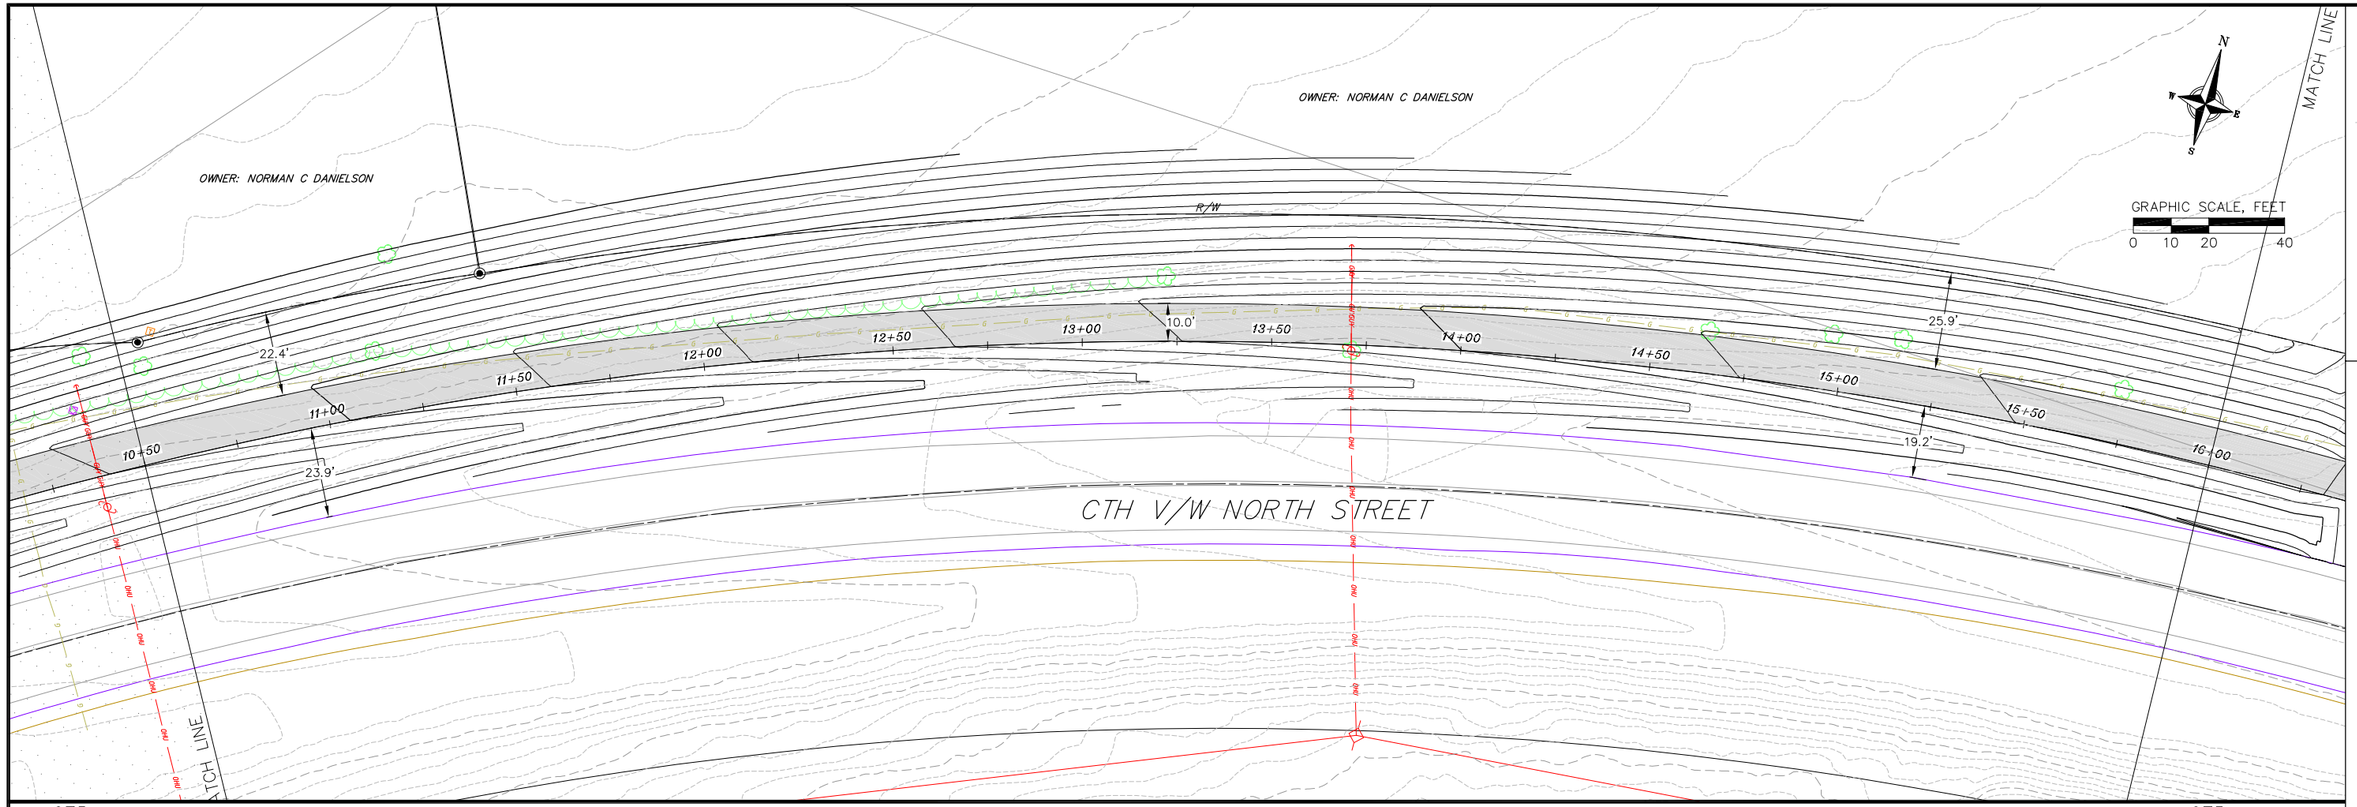

vierbicher
planners engineers advisors

PLAN & PROFILE

CTH V TRAIL - MAIN ST TO RIVER RD
VILLAGE OF DEFOREST
DANE COUNTY, WISCONSIN

REVISIONS			
NO.	DATE	REMARKS	

REVISIONS			
NO.	DATE	REMARKS	

DATE
JANUARY 2026

DRAFTER
JCRA


CHECKED
TBRA


PROJECT NO.
250988

SHEET
5 OF X

06 Apr 2026 - 9:08a R:\DeForest\ Village of\250988 - CTH V Trail - Main St to River Rd\CADD\250988 - CTH V Trail Base Eng.dwg by: nade

© Vierbicher Associates, Inc.

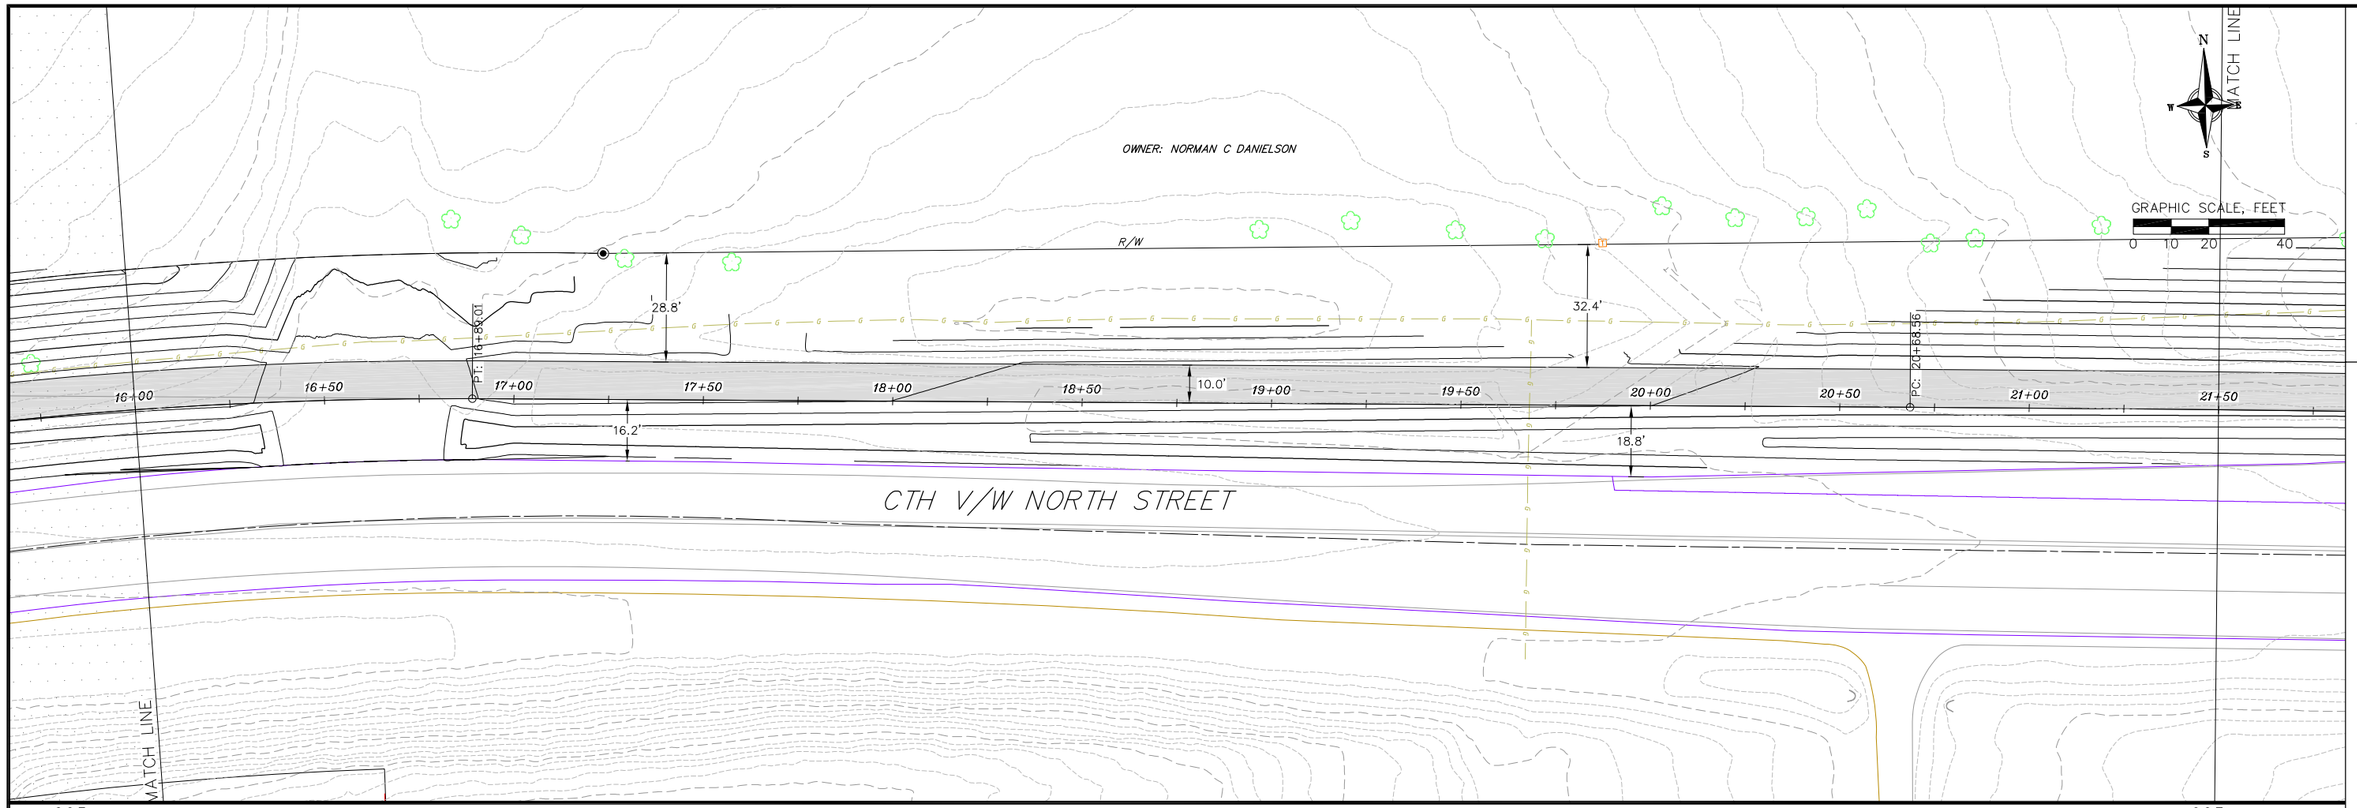

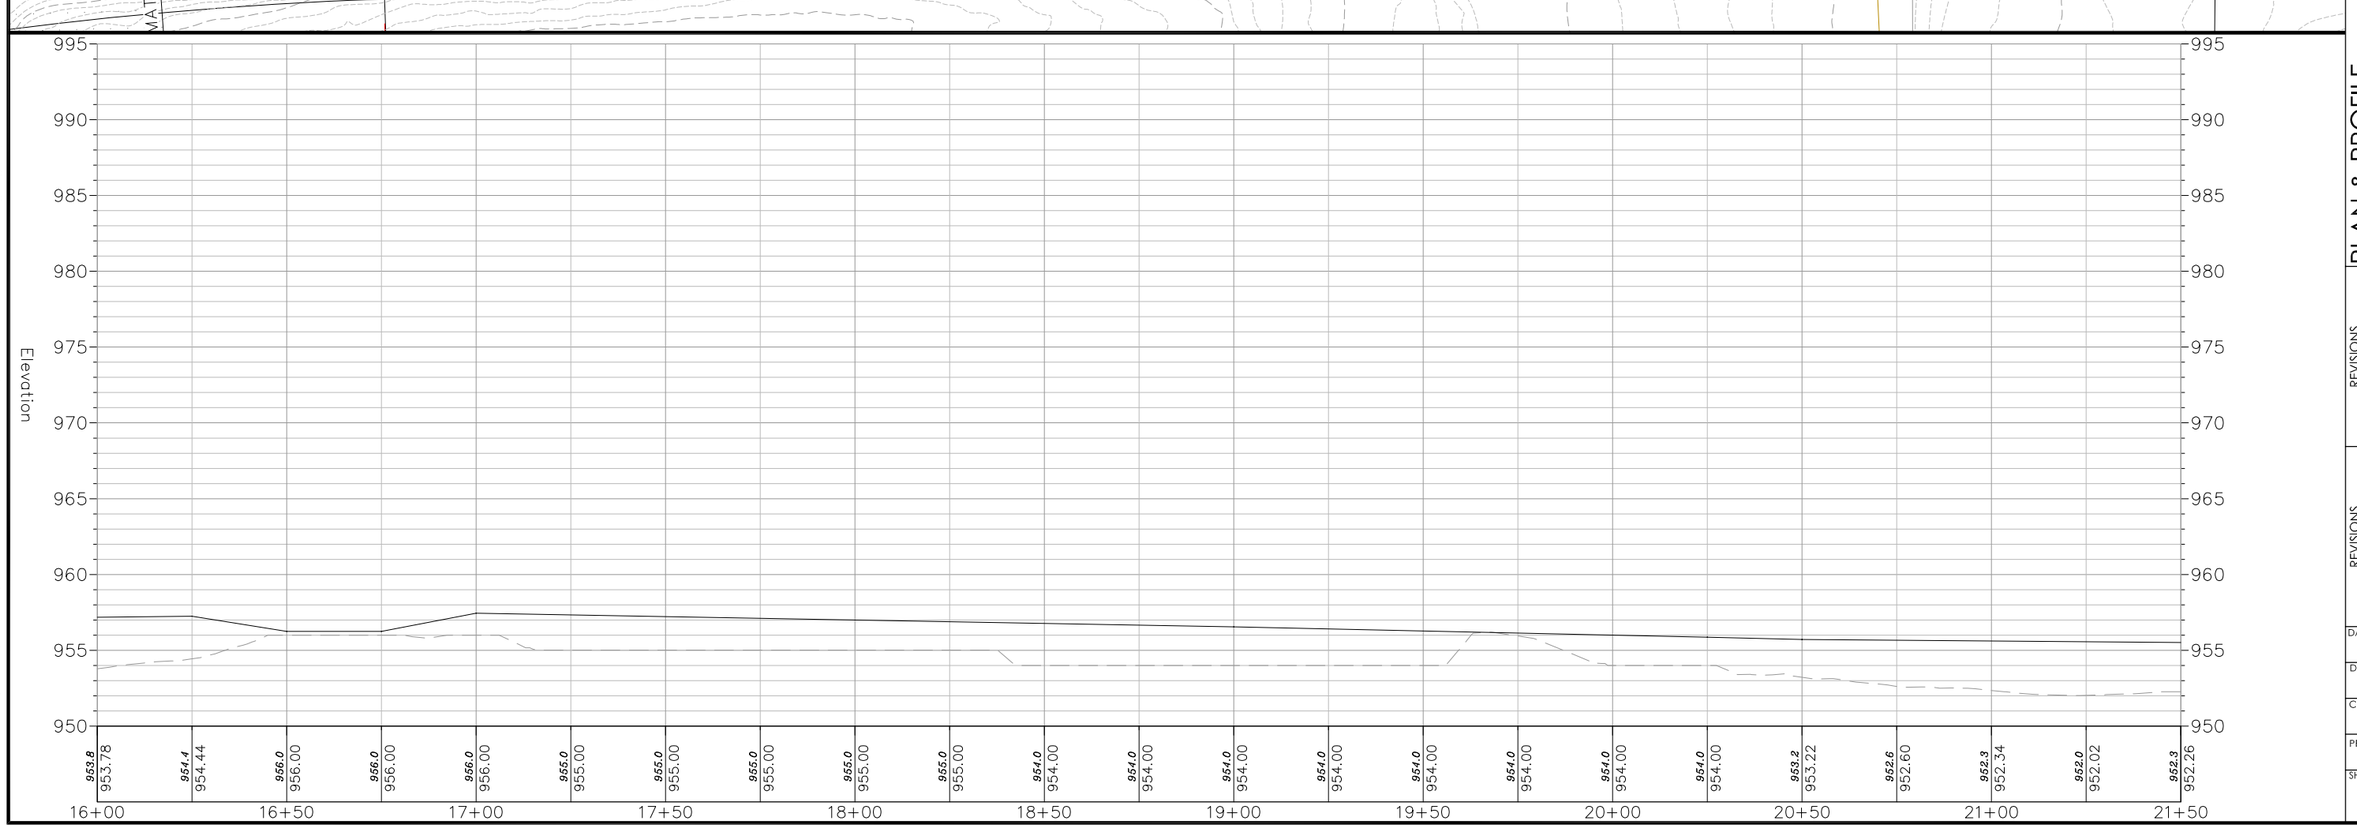

vierbicher
planners engineers advisors

REVISIONS

NO.	DATE	REMARKS

REVISIONS

NO.	DATE	REMARKS

PLAN & PROFILE

CTH V TRAIL - MAIN ST TO RIVER RD
VILLAGE OF DEFOREST
DANE COUNTY, WISCONSIN

DATE
JANUARY 2026

DRAFTER
JCRA


CHECKED
TBRA


PROJECT NO.
250988

SHEET
6 OF X

06 Apr 2026 - 9:08a R:\DeForest\ Village of\250988 - CTH V Trail - Main St to River Rd\CADD\250988 - CTH V Trail Base Eng.dwg by: nade

© Vierbicher Associates, Inc.

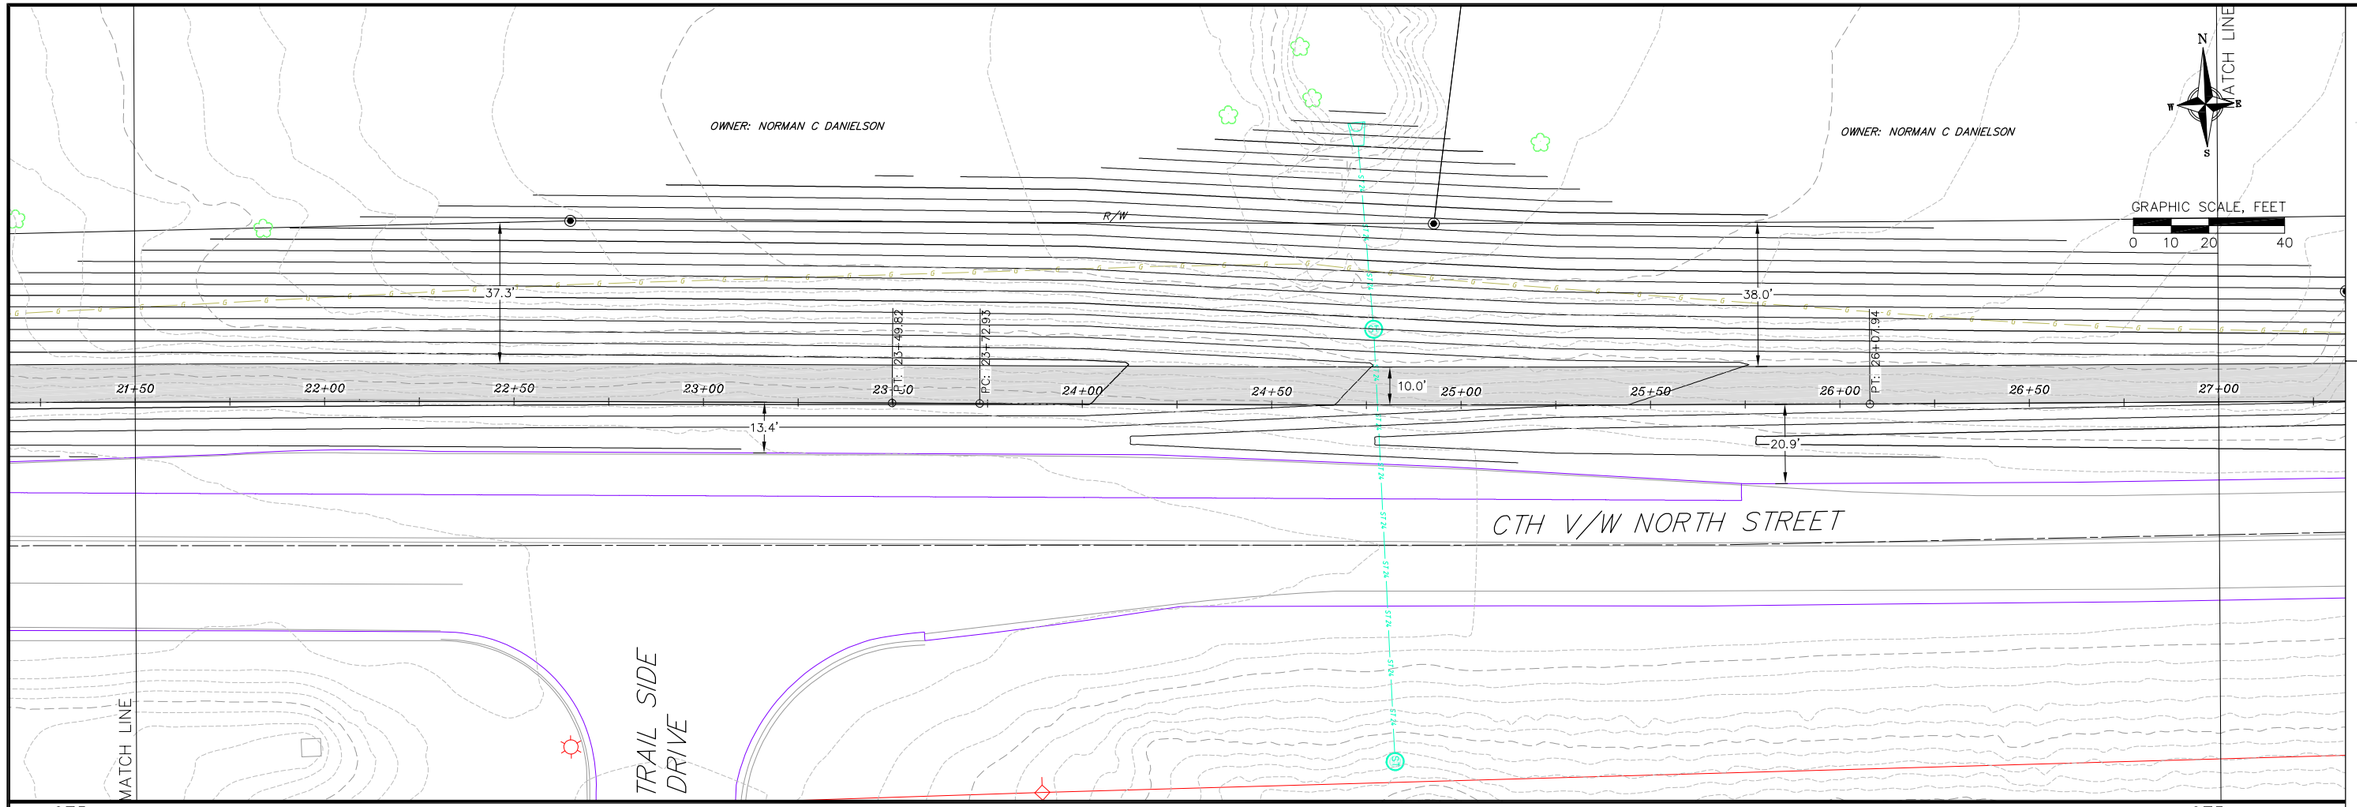

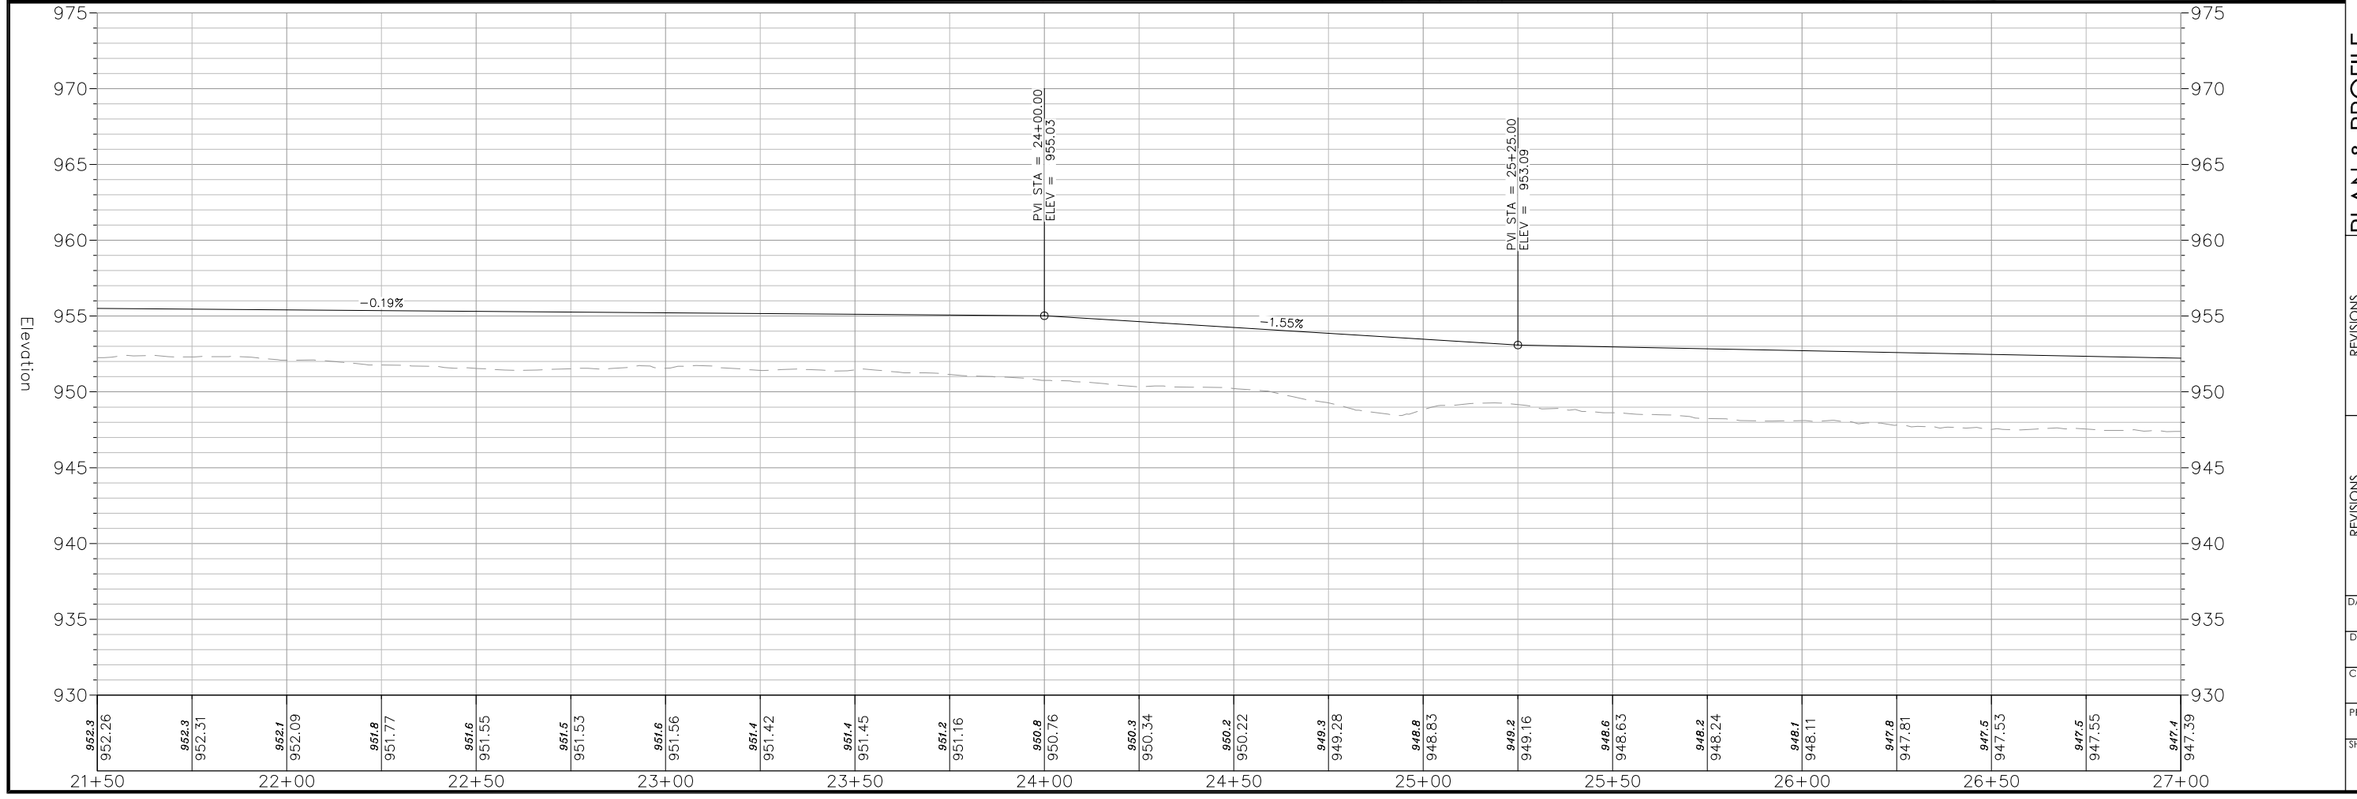

vierbicher
planners engineers advisors

REVISIONS

NO.	DATE	REMARKS

REVISIONS

NO.	DATE	REMARKS

PLAN & PROFILE

CTH V TRAIL - MAIN ST TO RIVER RD
VILLAGE OF DEFOREST
DANE COUNTY, WISCONSIN

DATE
JANUARY 2026

DRAFTER
JCRA


CHECKED
TBRA


PROJECT NO.
250988

SHEET
7 OF X

06 Apr 2026 - 9:08a R:\DeForest\Village of\250988 - CTH V Trail - Main St to River Rd\CADD\250988 - CTH V Trail Base Eng.dwg by: nade

© Vierbicher Associates, Inc.

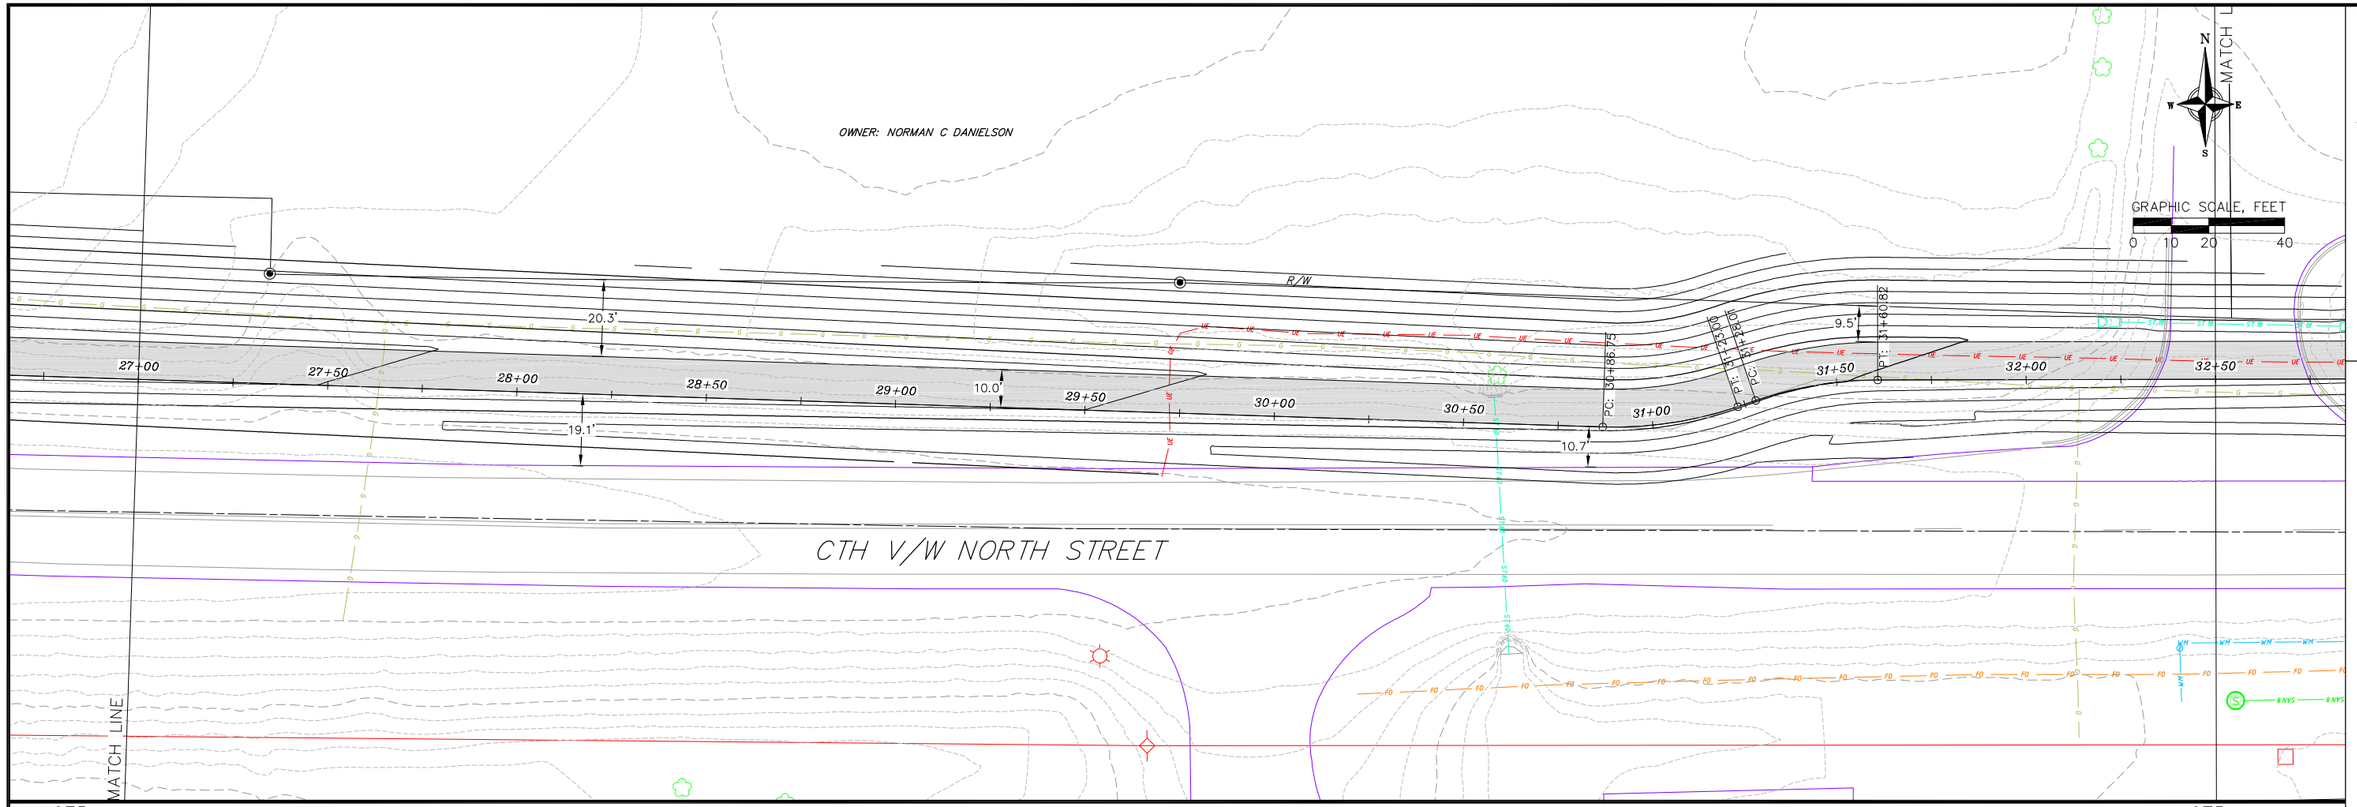

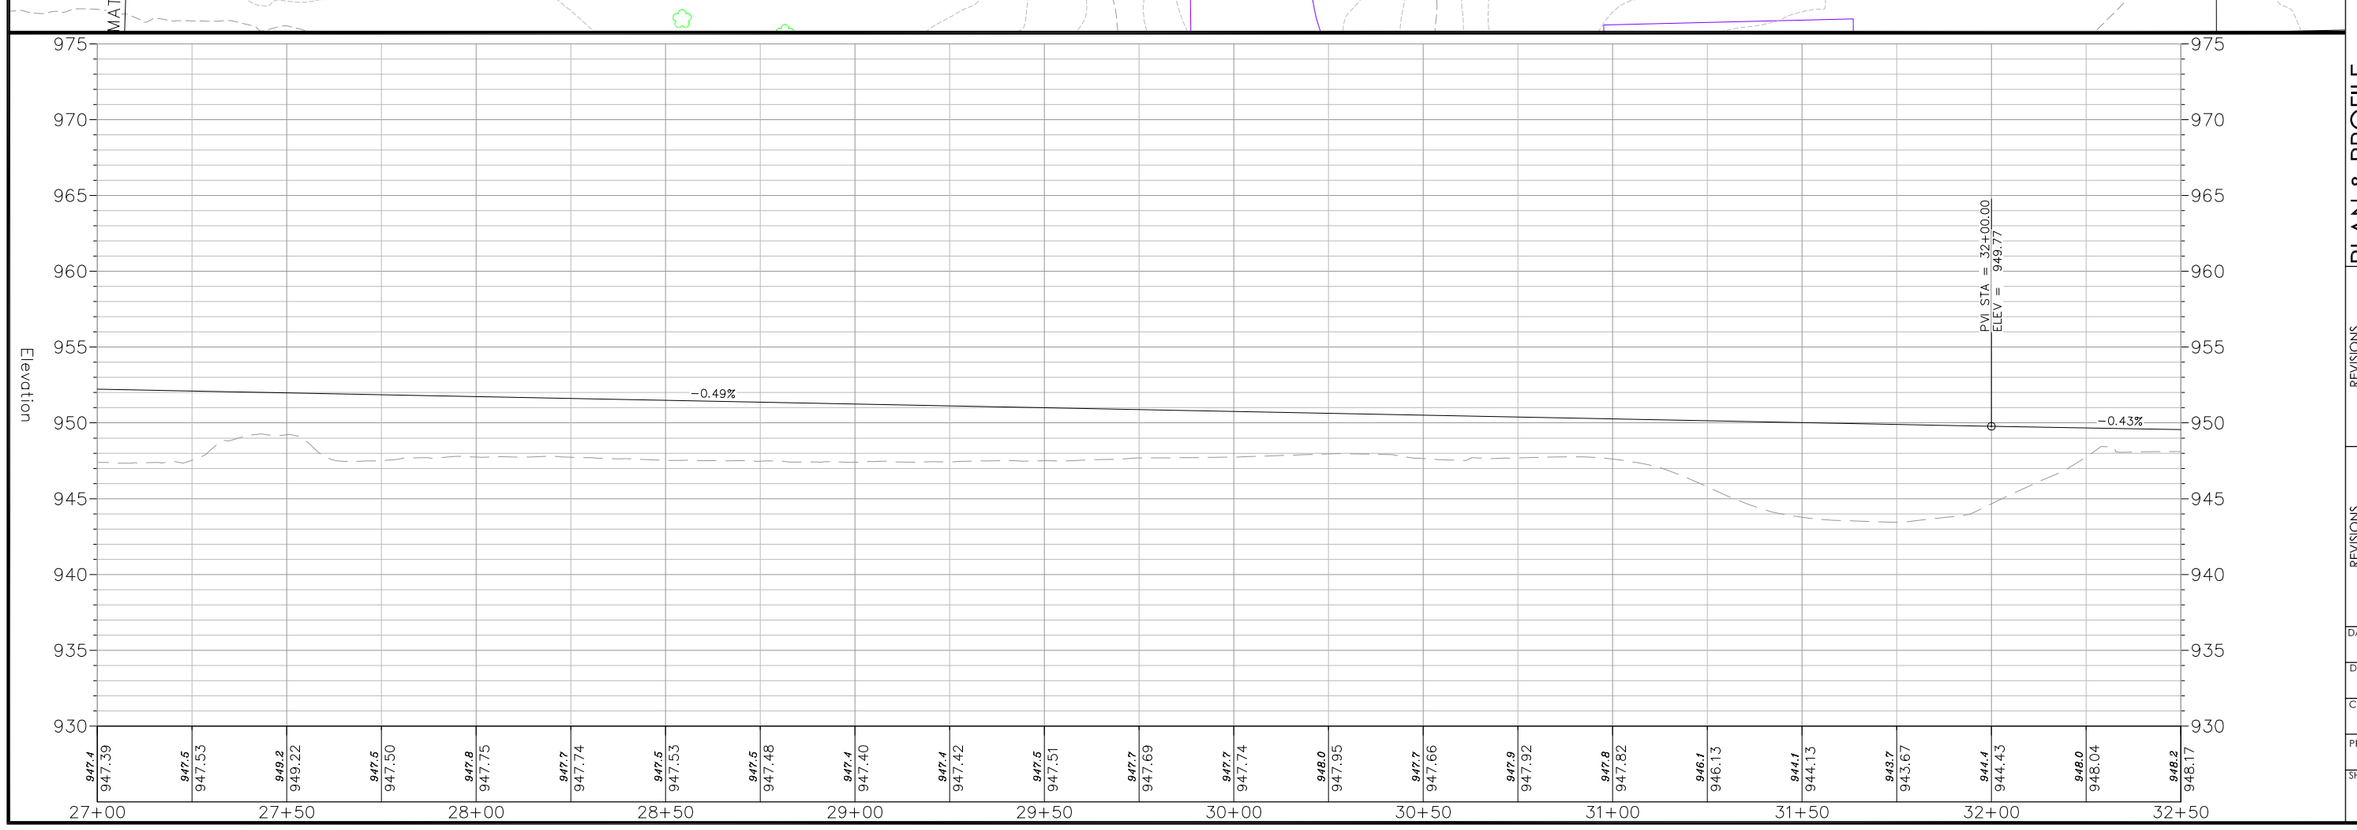

vierbicher
planners engineers advisors

PLAN & PROFILE

CTH V TRAIL - MAIN ST TO RIVER RD
VILLAGE OF DEFOREST
DANE COUNTY, WISCONSIN

REVISIONS			
NO.	DATE	REMARKS	

REVISIONS			
NO.	DATE	REMARKS	

DATE
JANUARY 2026

DRAFTER
JCRA


CHECKED
TBRA


PROJECT NO.
250988

SHEET
8 OF X

06 Apr 2026 - 9:09a R:\DeForest\ Village of\250988 - CTH V Trail - Main St to River Rd\CADD\250988 - CTH V Trail Base Eng.dwg by: nade

©Vierbicher Associates, Inc.

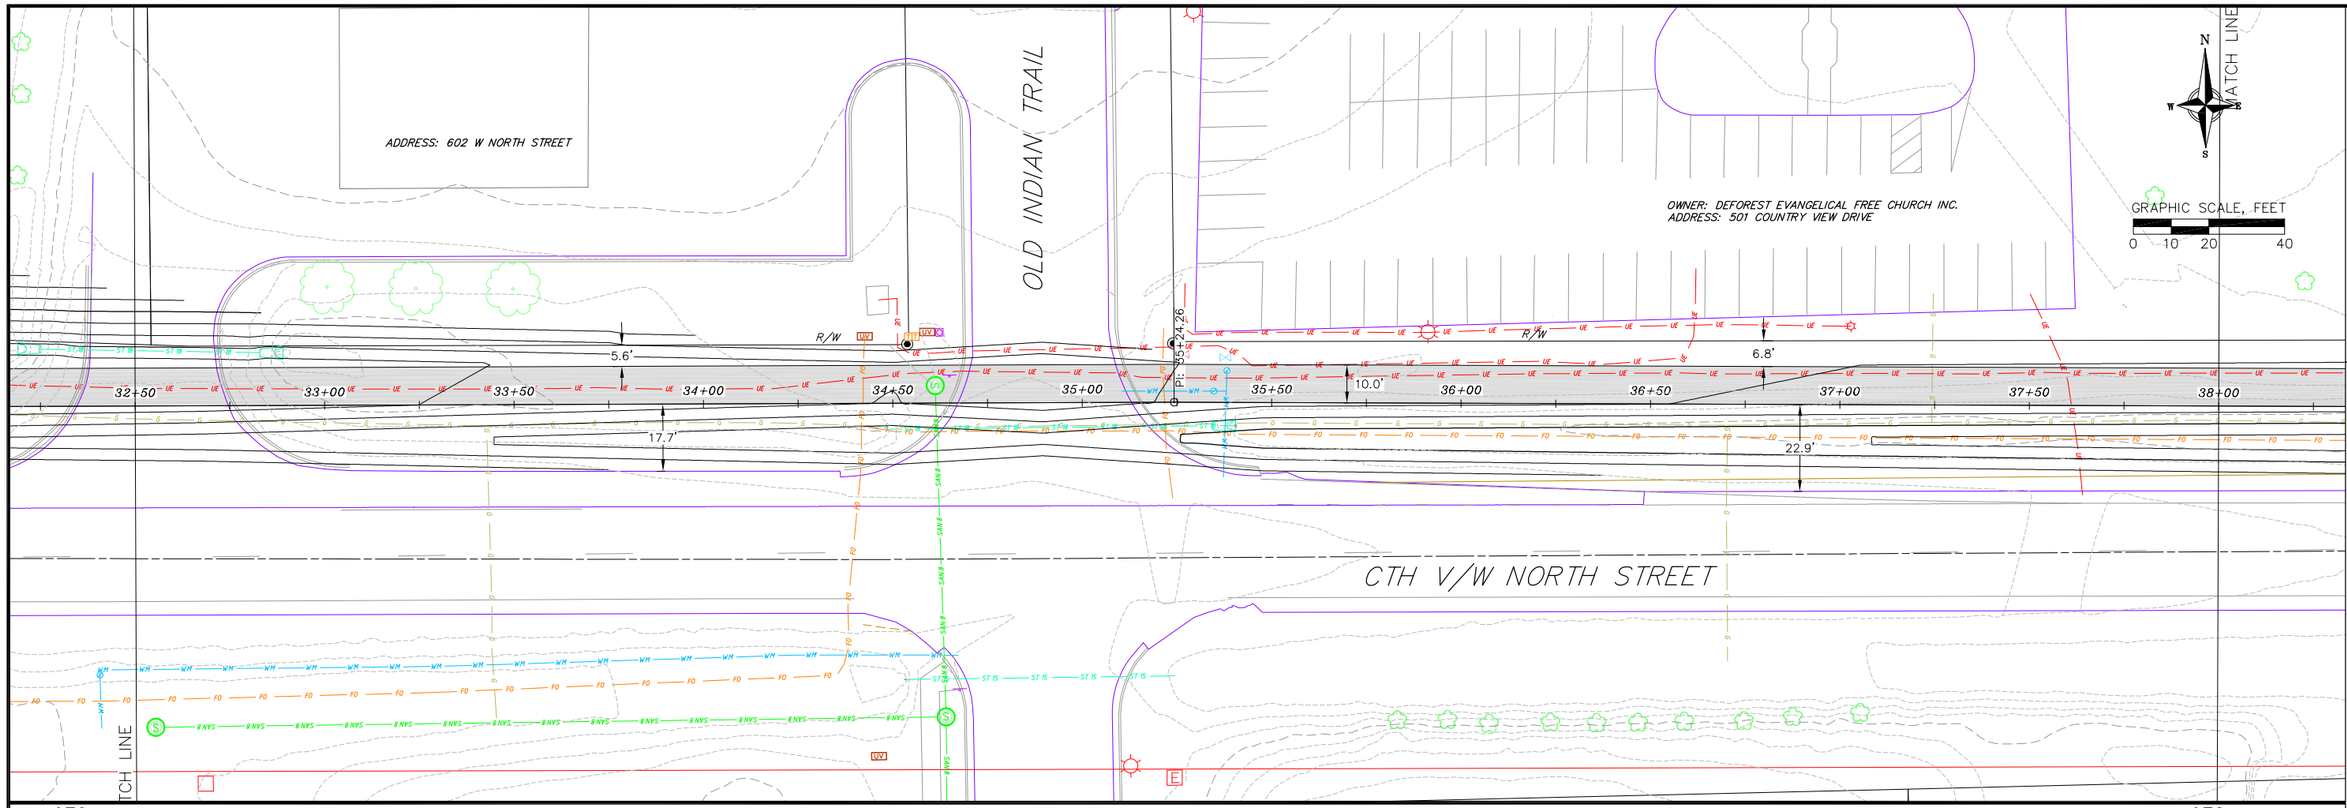

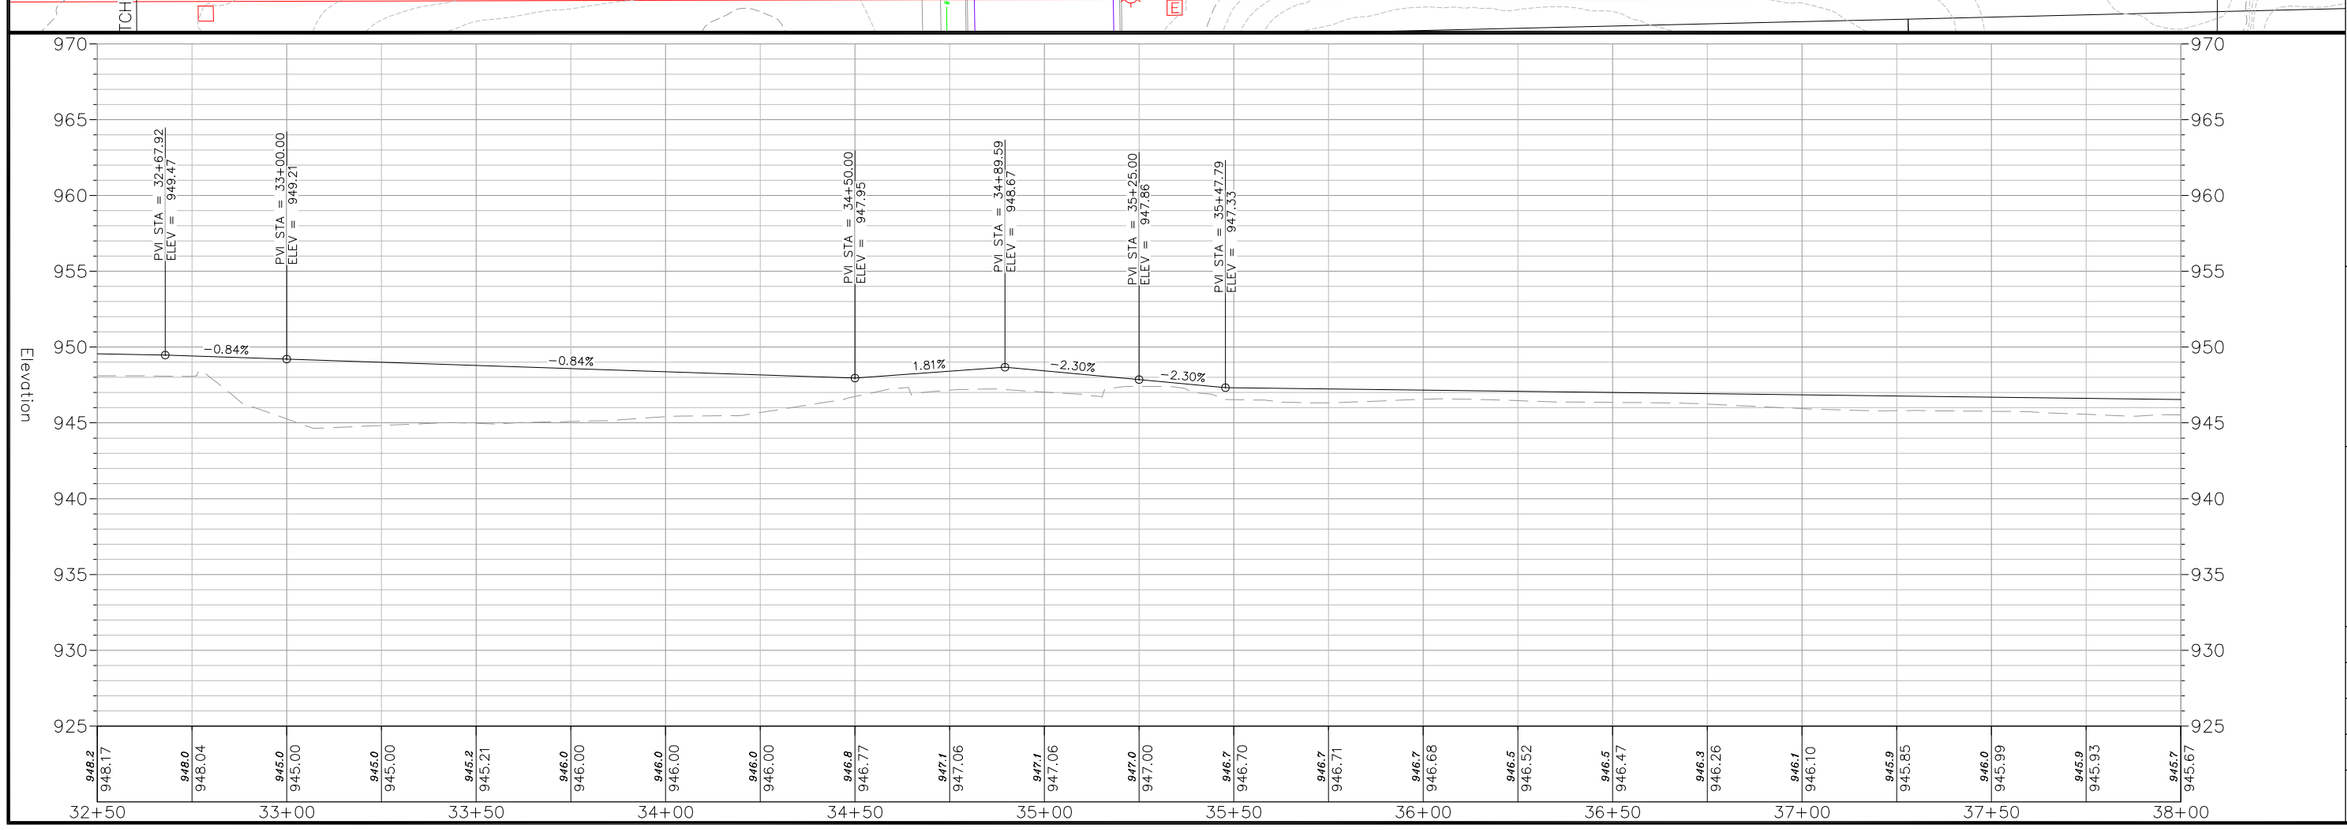

vierbicher
planners engineers advisors

PLAN & PROFILE

CTH V TRAIL - MAIN ST TO RIVER RD
VILLAGE OF DEFOREST
DANE COUNTY, WISCONSIN

REVISIONS			
NO.	DATE	REMARKS	

REVISIONS			
NO.	DATE	REMARKS	

DATE
JANUARY 2026

DRAFTER
JCRA


CHECKED
TBRA


PROJECT NO.
250988

SHEET
9 OF X

06 Apr 2026 - 9:09a R:\DeForest\ Village of\250988 - CTH V Trail - Main St to River Rd\CADD\250988 - CTH V Trail Base Eng.dwg by: nade

©Vierbicher Associates, Inc.

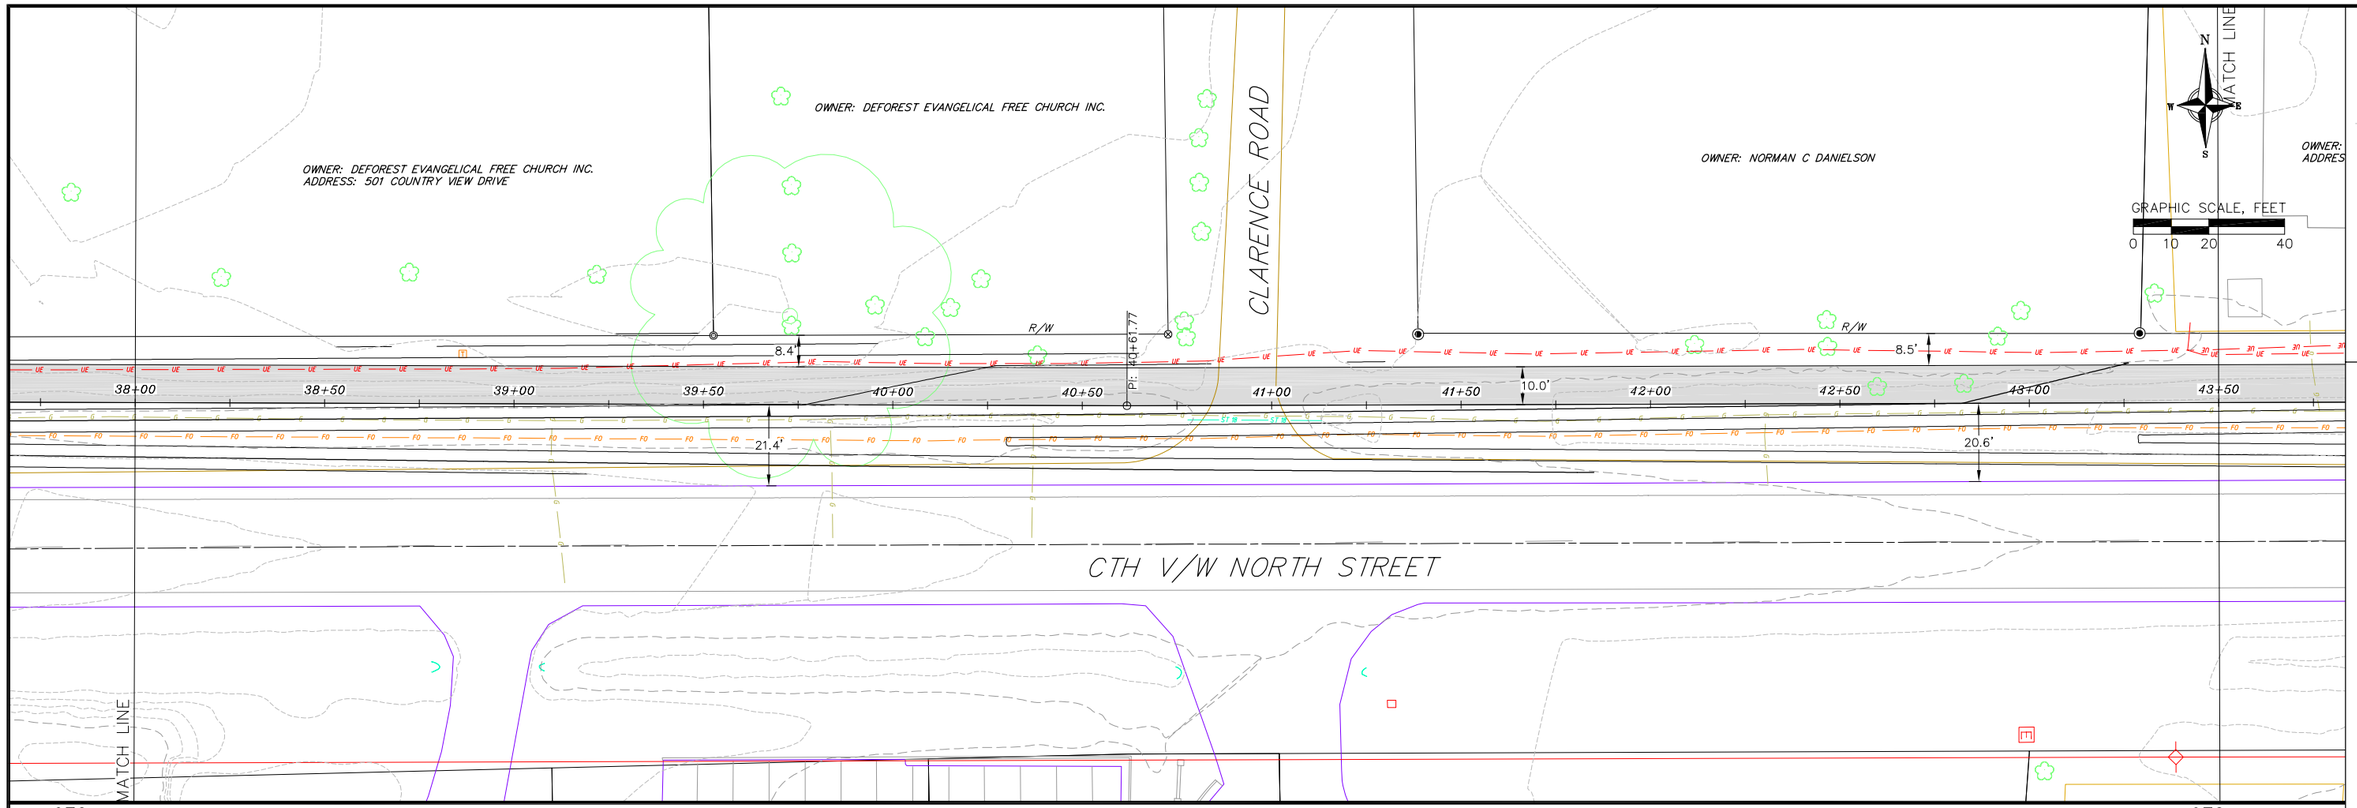

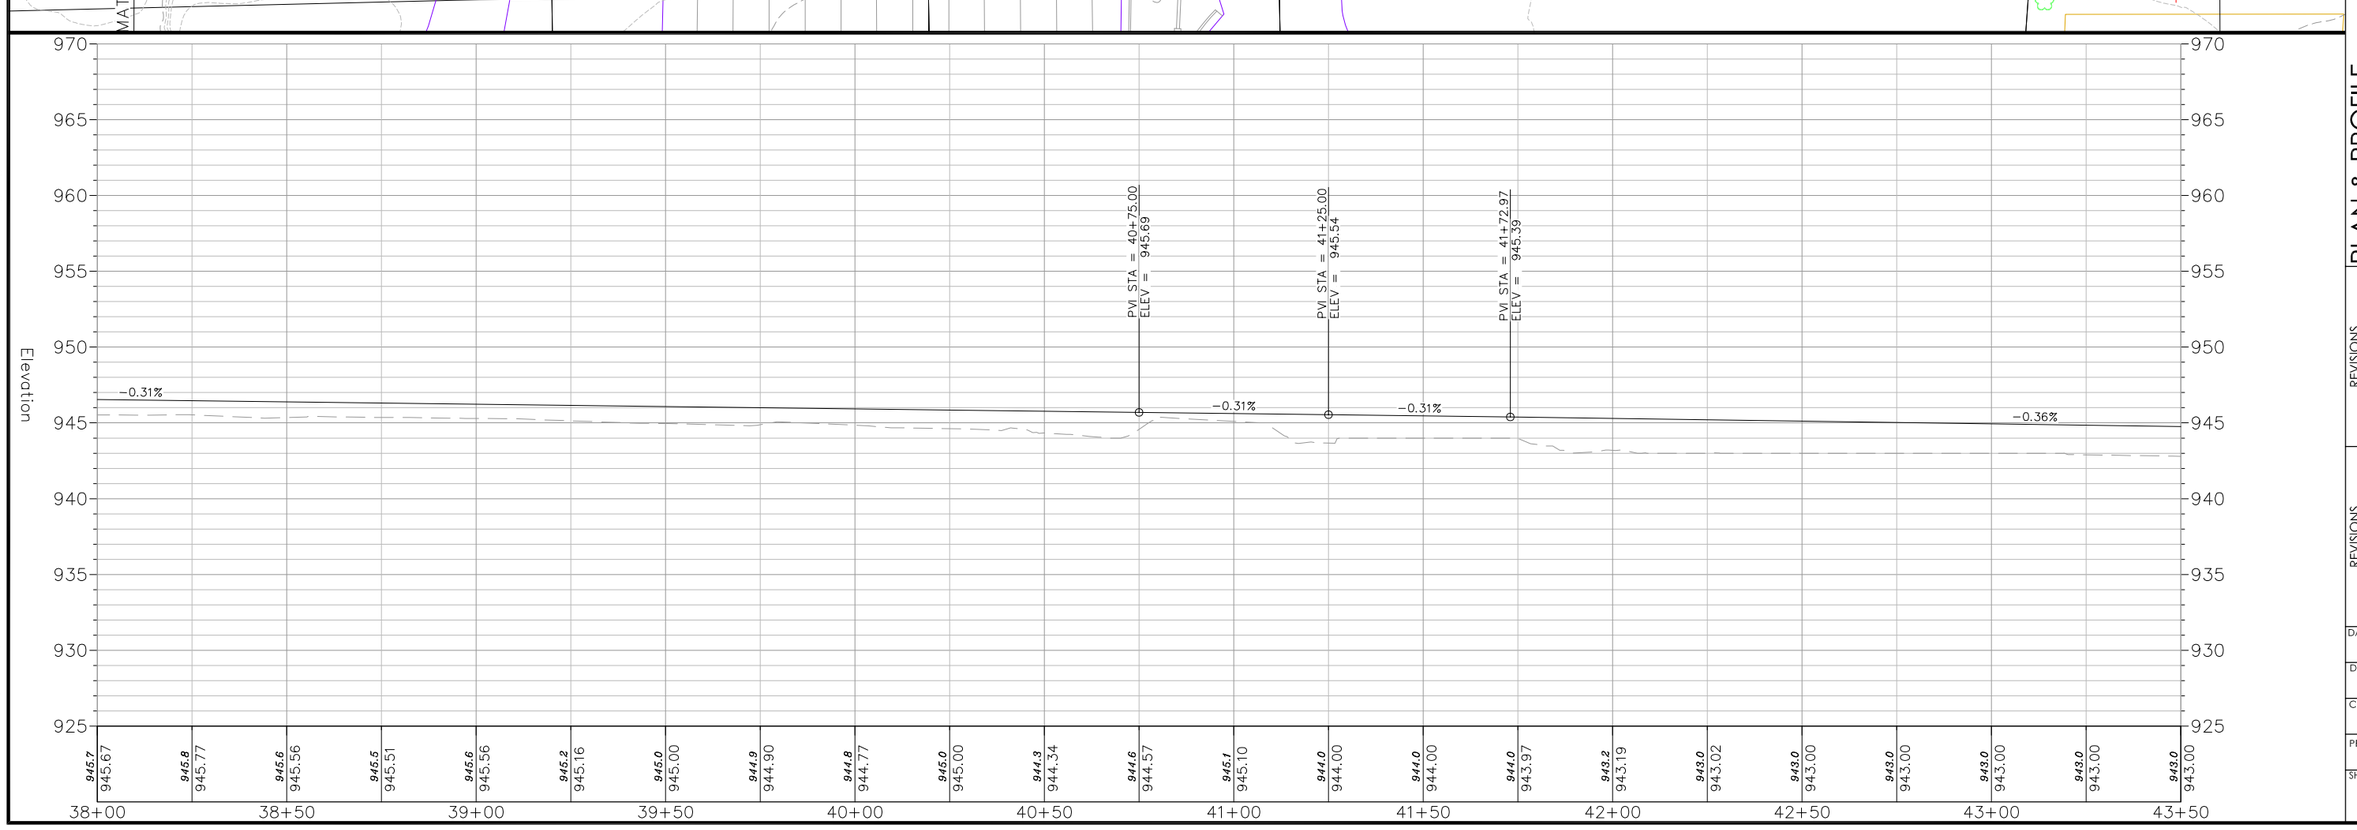

vierbicher
planners | engineers | advisors

REVISIONS

NO.	DATE	REMARKS

REVISIONS

NO.	DATE	REMARKS

PLAN & PROFILE

CTH V TRAIL - MAIN ST TO RIVER RD
VILLAGE OF DEFOREST
DANE COUNTY, WISCONSIN

DATE
JANUARY 2026

DRAFTER
JCRA


CHECKED
TBRA


PROJECT NO.
250988

SHEET
10 OF X

06 Apr 2026 - 9:09a R:\DeForest\ Village of\250988 - CTH V Trail - Main St to River Rd\CADD\250988 - CTH V Trail Base Eng.dwg by: nade

©Vierbicher Associates, Inc.

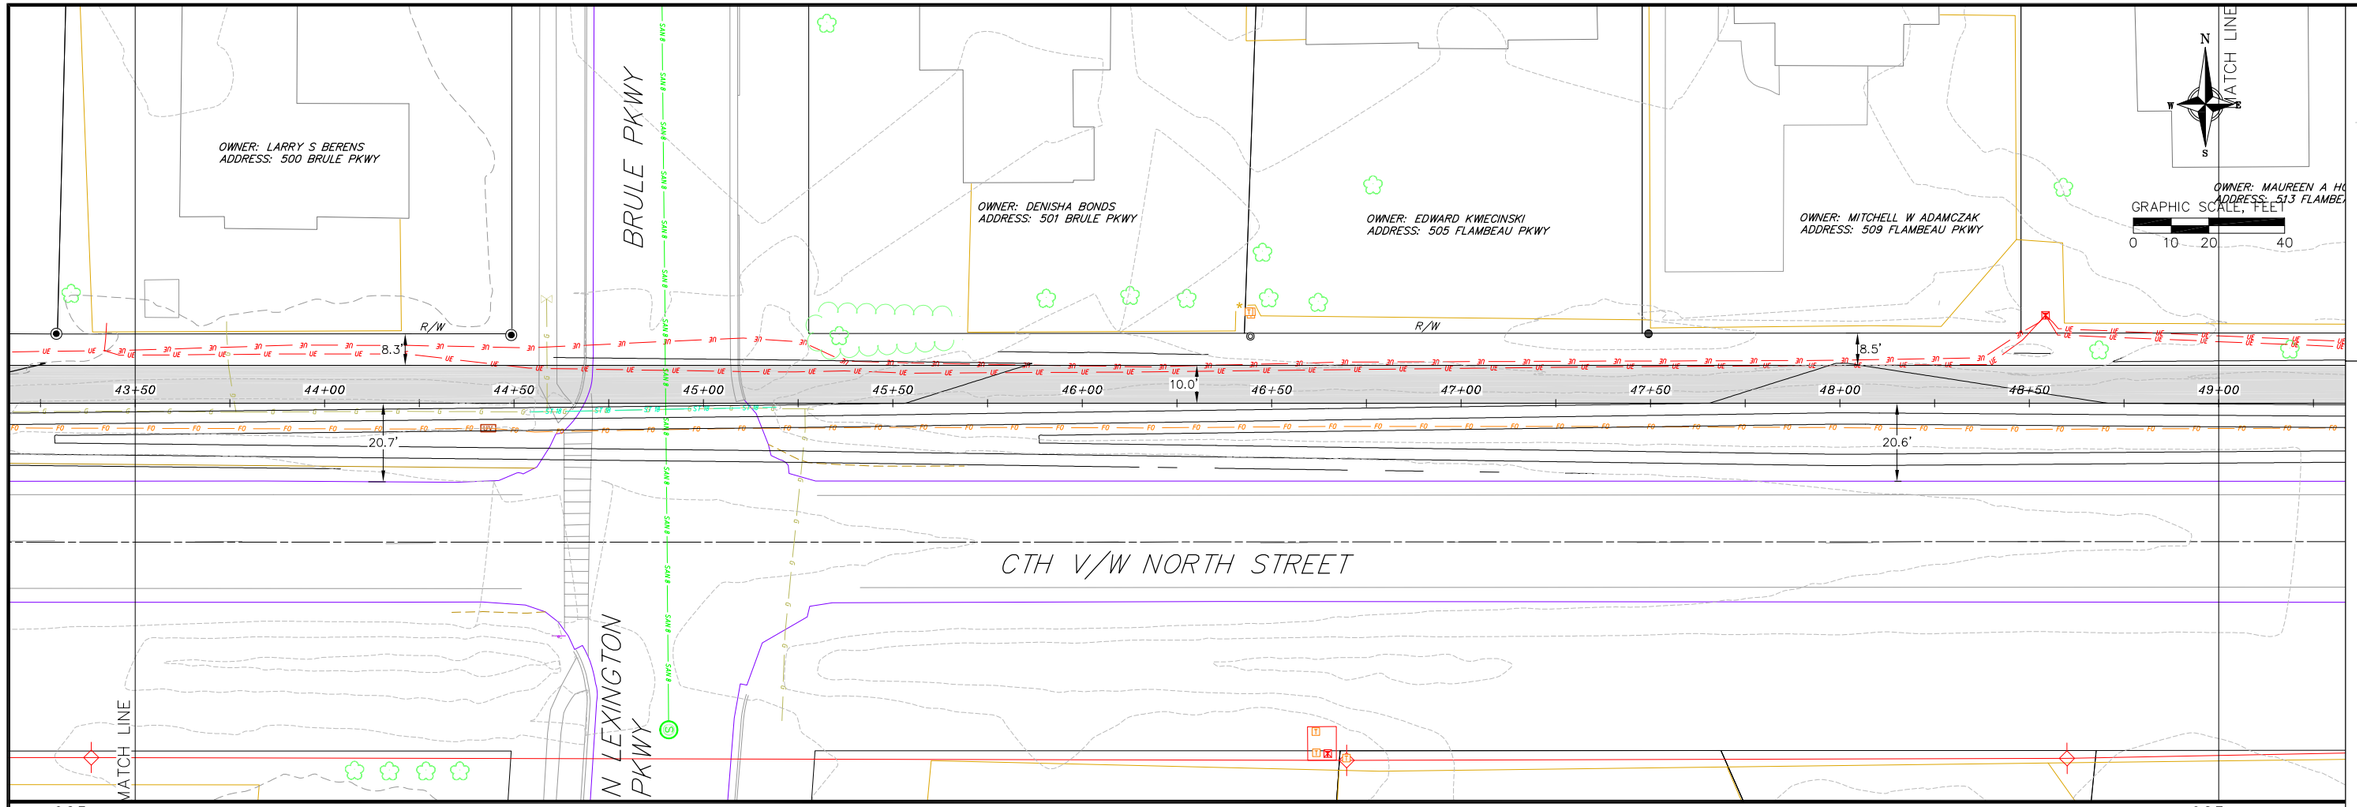

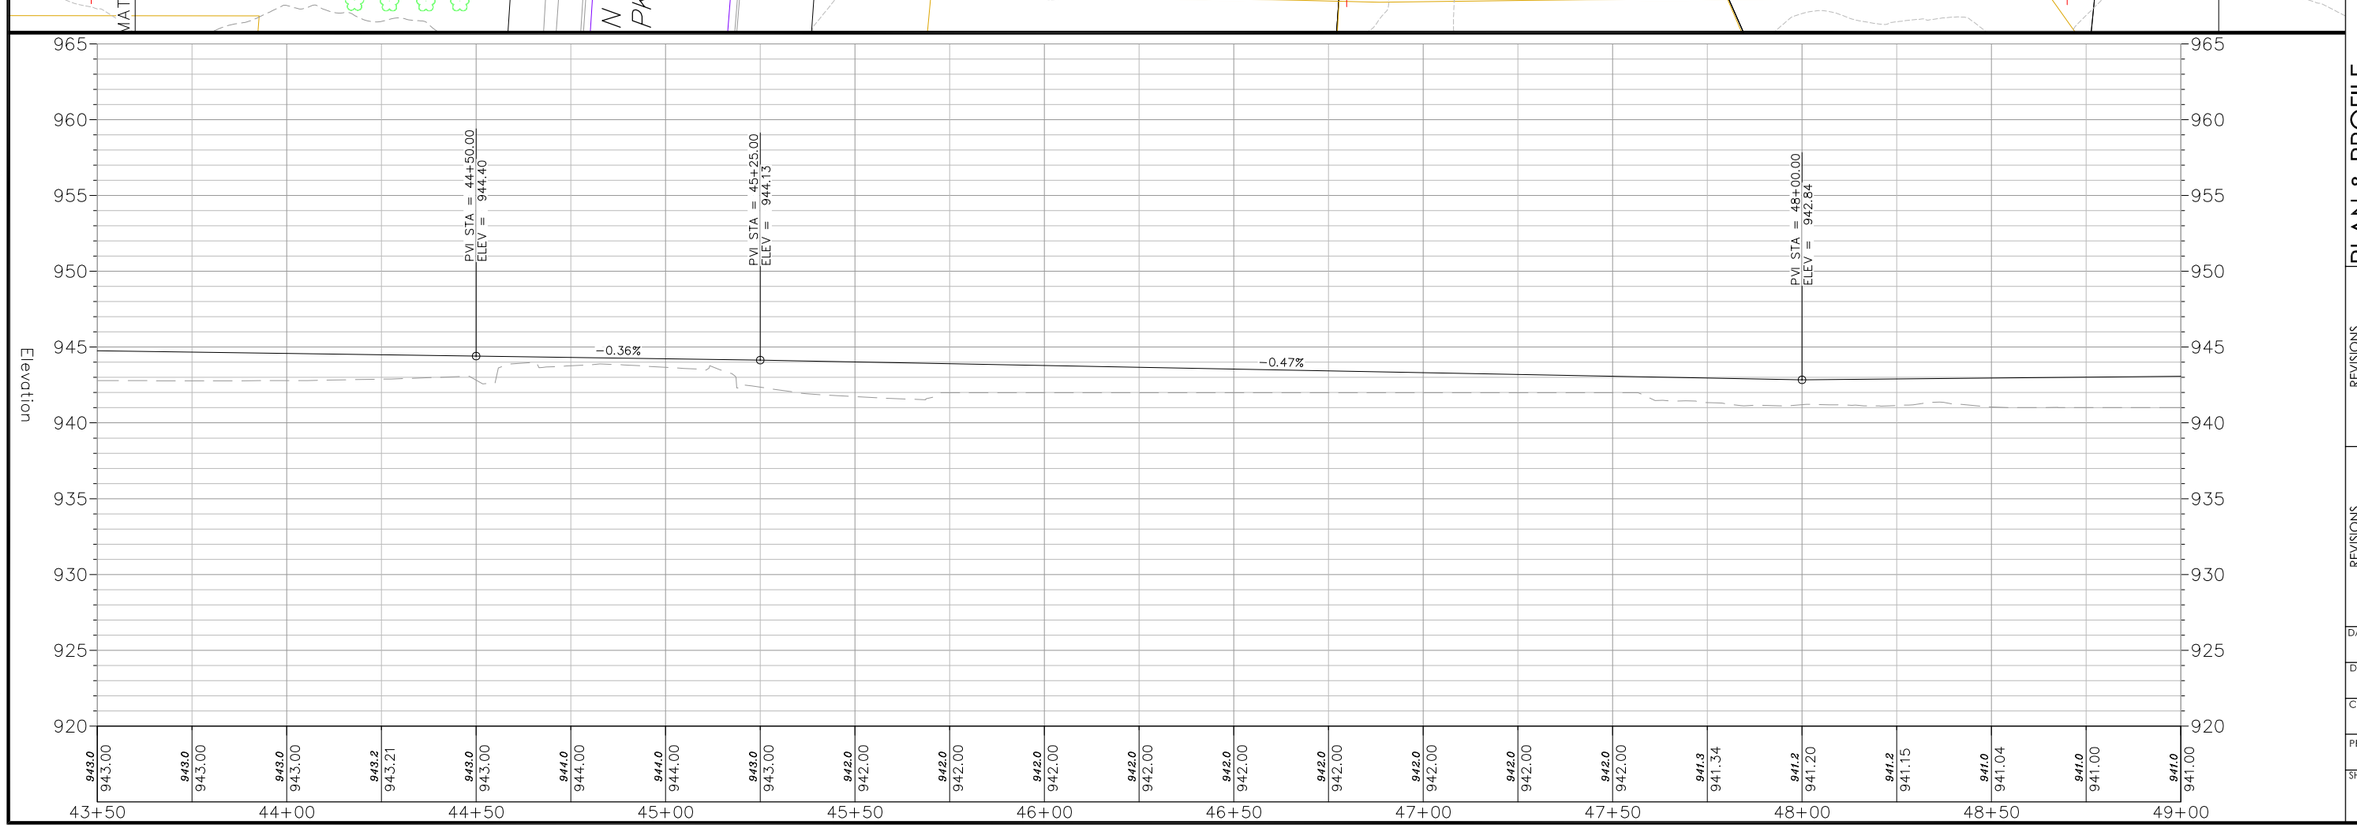

vierbicher
planners | engineers | advisors

REVISIONS

NO.	DATE	REMARKS

REVISIONS

NO.	DATE	REMARKS

PLAN & PROFILE

CTH V TRAIL - MAIN ST TO RIVER RD
VILLAGE OF DEFOREST
DANE COUNTY, WISCONSIN

DATE
JANUARY 2026

DRAFTER
JCRA


CHECKED
TBRA


PROJECT NO.
250988

SHEET
11 OF X

06 Apr 2026 - 9:09a R:\DeForest\ Village of\250988 - CTH V Trail - Main St to River Rd\CADD\250988 - CTH V Trail Base Eng.dwg by: nade

©Vierbicher Associates, Inc.

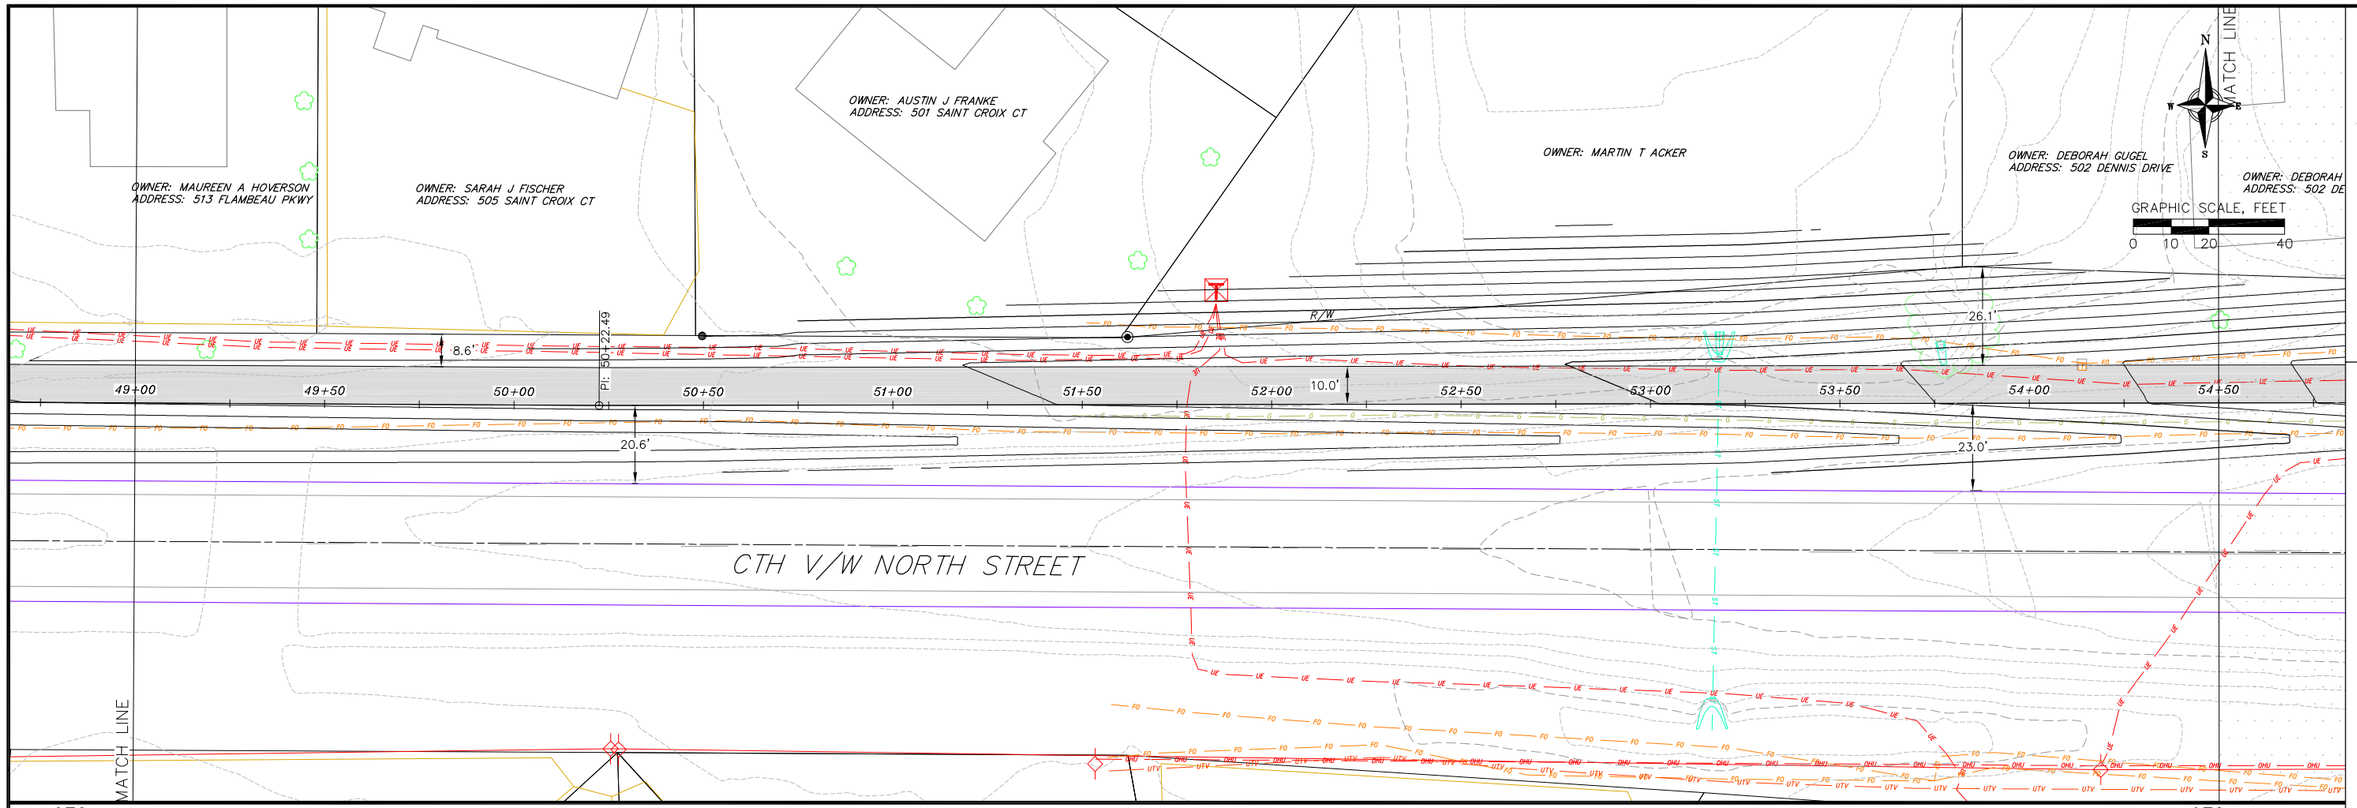

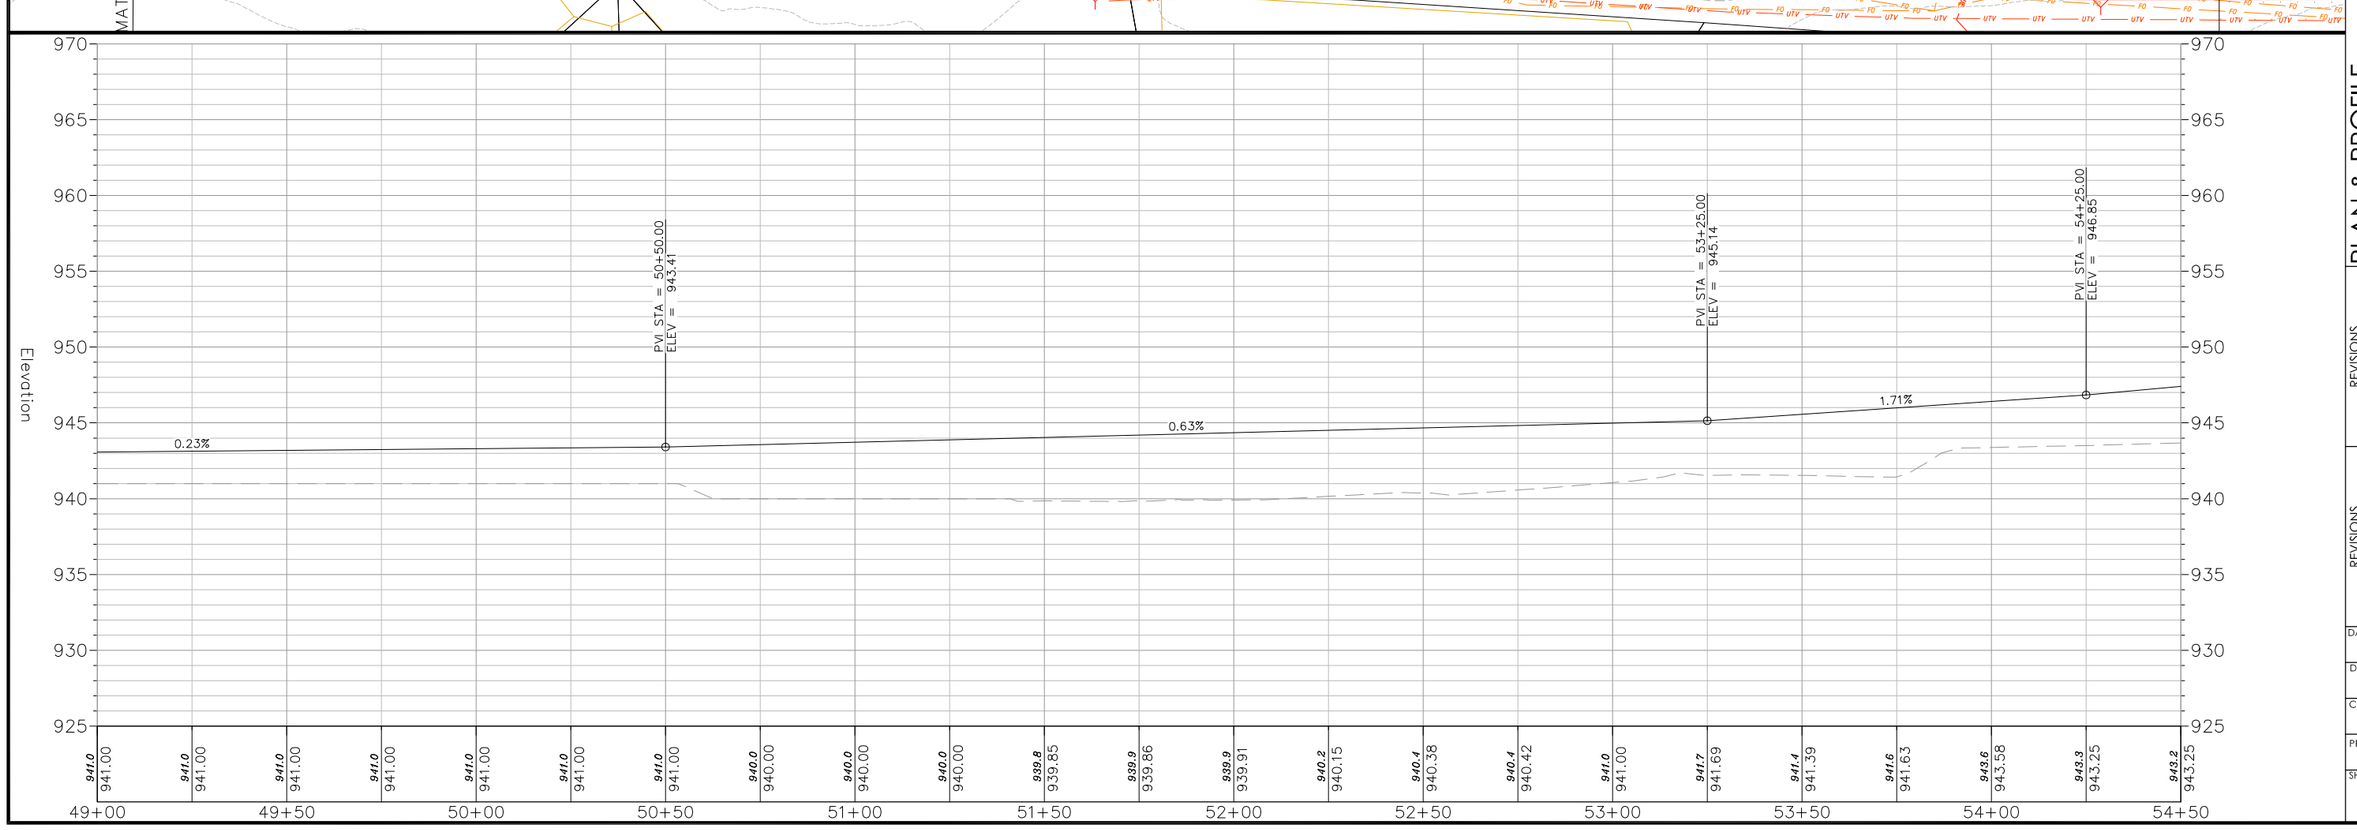

vierbicher
planners engineers advisors

PLAN & PROFILE

CTH V TRAIL - MAIN ST TO RIVER RD
VILLAGE OF DEFOREST
DANE COUNTY, WISCONSIN

REVISIONS			
NO.	DATE	REMARKS	

REVISIONS			
NO.	DATE	REMARKS	

DATE
JANUARY 2026

DRAFTER
JCRA


CHECKED
TBRA


PROJECT NO.
250988

SHEET
12 OF X

06 Apr 2026 - 9:09a R:\DeForest\ Village of\250988 - CTH V Trail - Main St to River Rd\CADD\250988 - CTH V Trail Base Eng.dwg by: nade

© Vierbicher Associates, Inc.

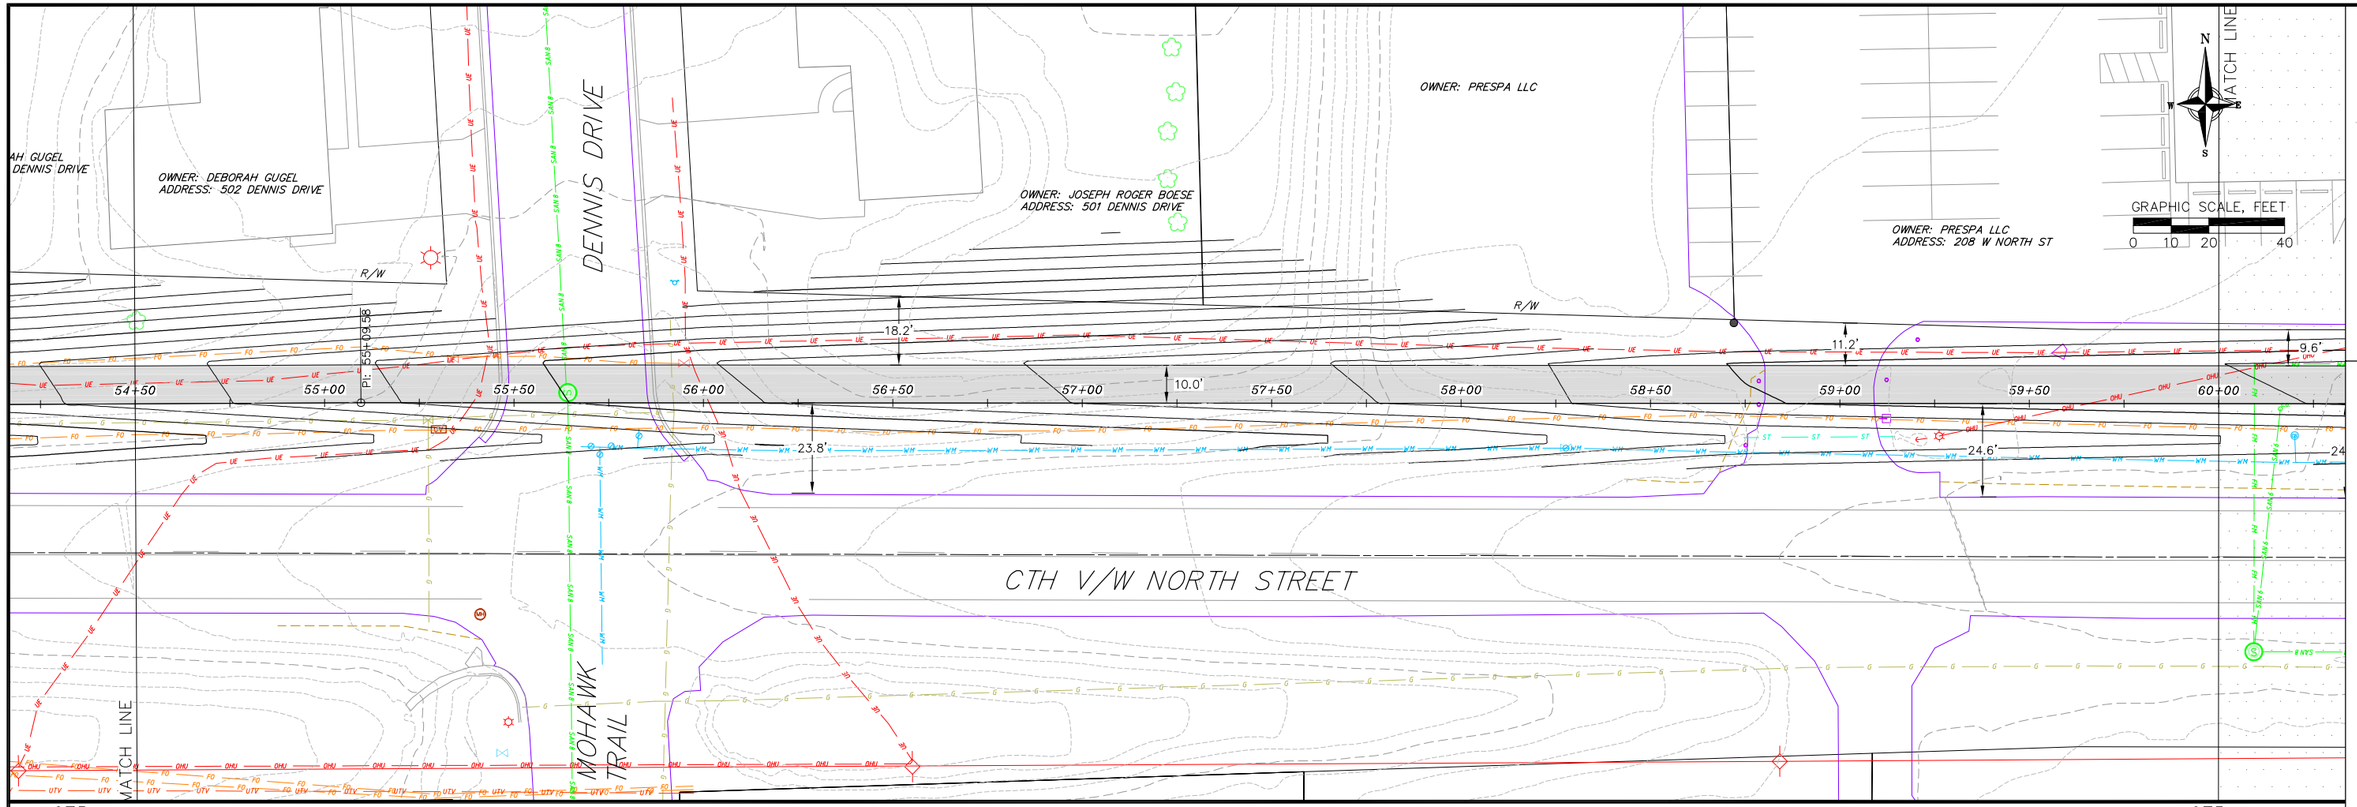

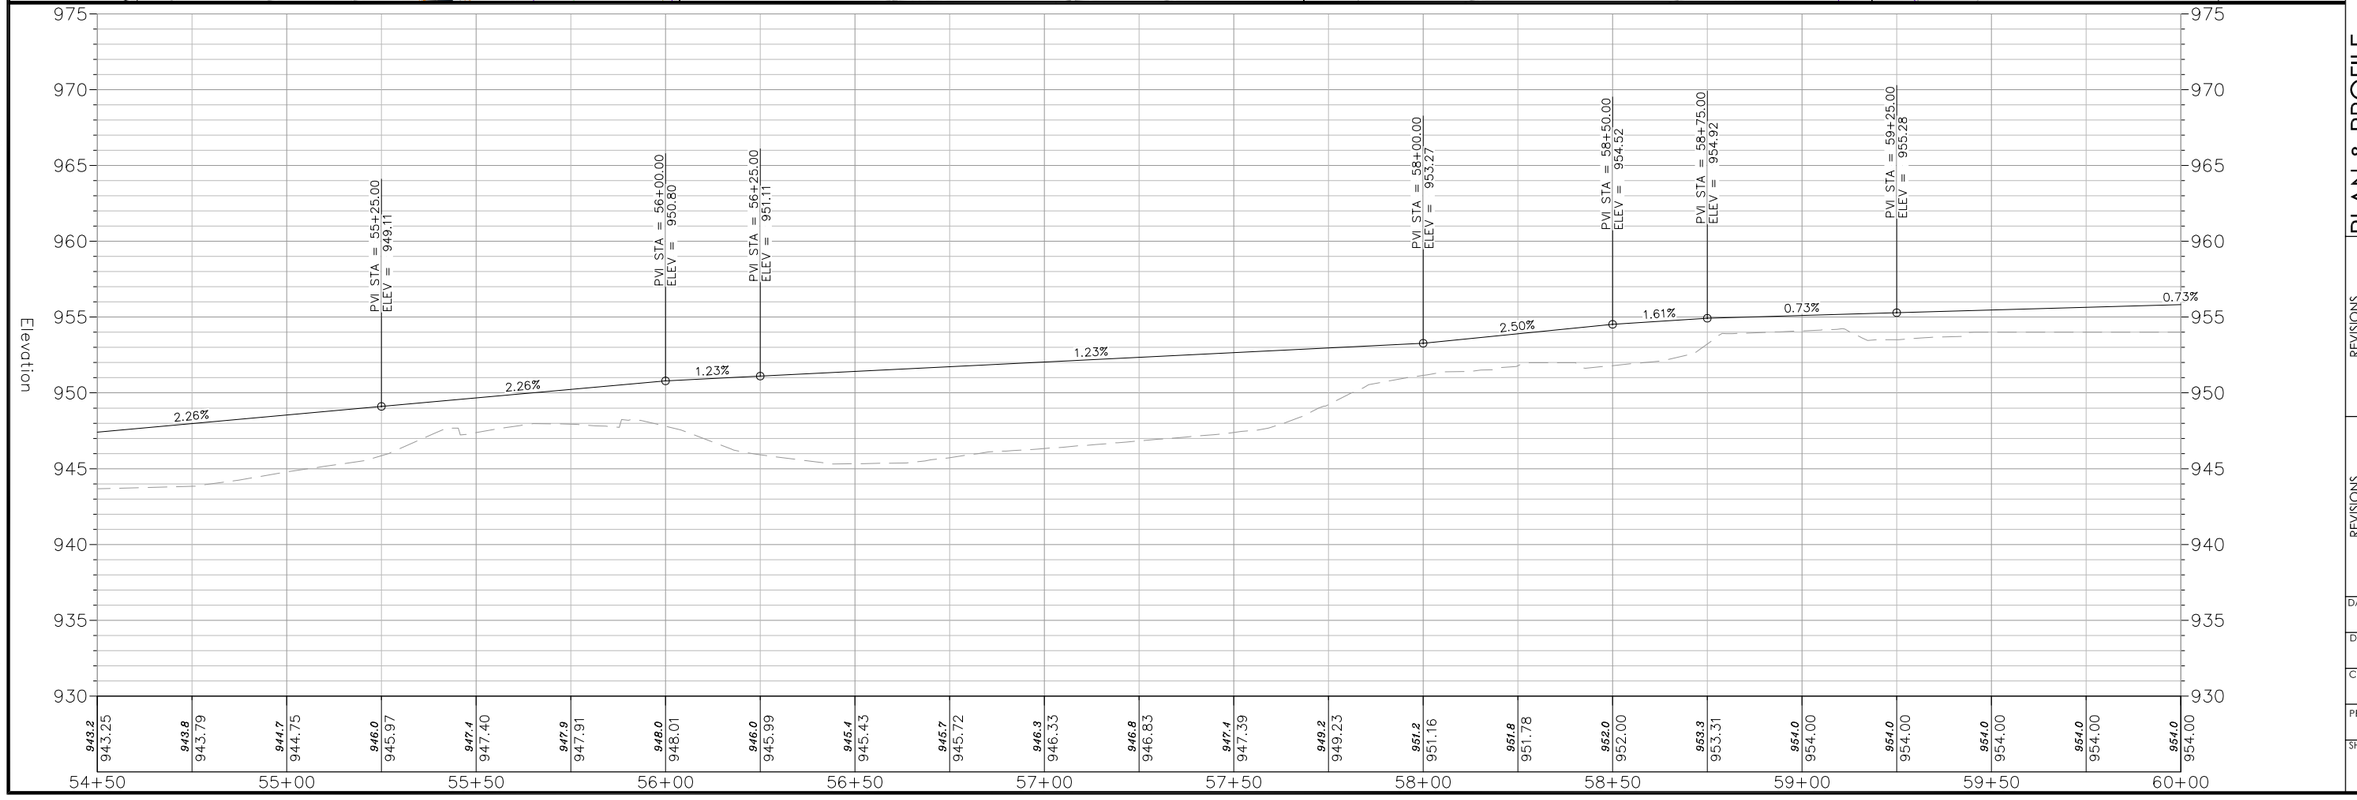

vierbicher
planners engineers advisors

REVISIONS

NO.	DATE	REMARKS

REVISIONS

NO.	DATE	REMARKS

PLAN & PROFILE

CTH V TRAIL - MAIN ST TO RIVER RD
VILLAGE OF DEFOREST
DANE COUNTY, WISCONSIN

DATE
JANUARY 2026

DRAFTER
JCRA


CHECKED
TBRA


PROJECT NO.
250988

SHEET
13 OF X

06 Apr 2026 - 9:09a R:\DeForest\ Village of\250988 - CTH V Trail - Main St to River Rd\CADD\250988 - CTH V Trail Base Eng.dwg by: nade

©Vierbicher Associates, Inc.

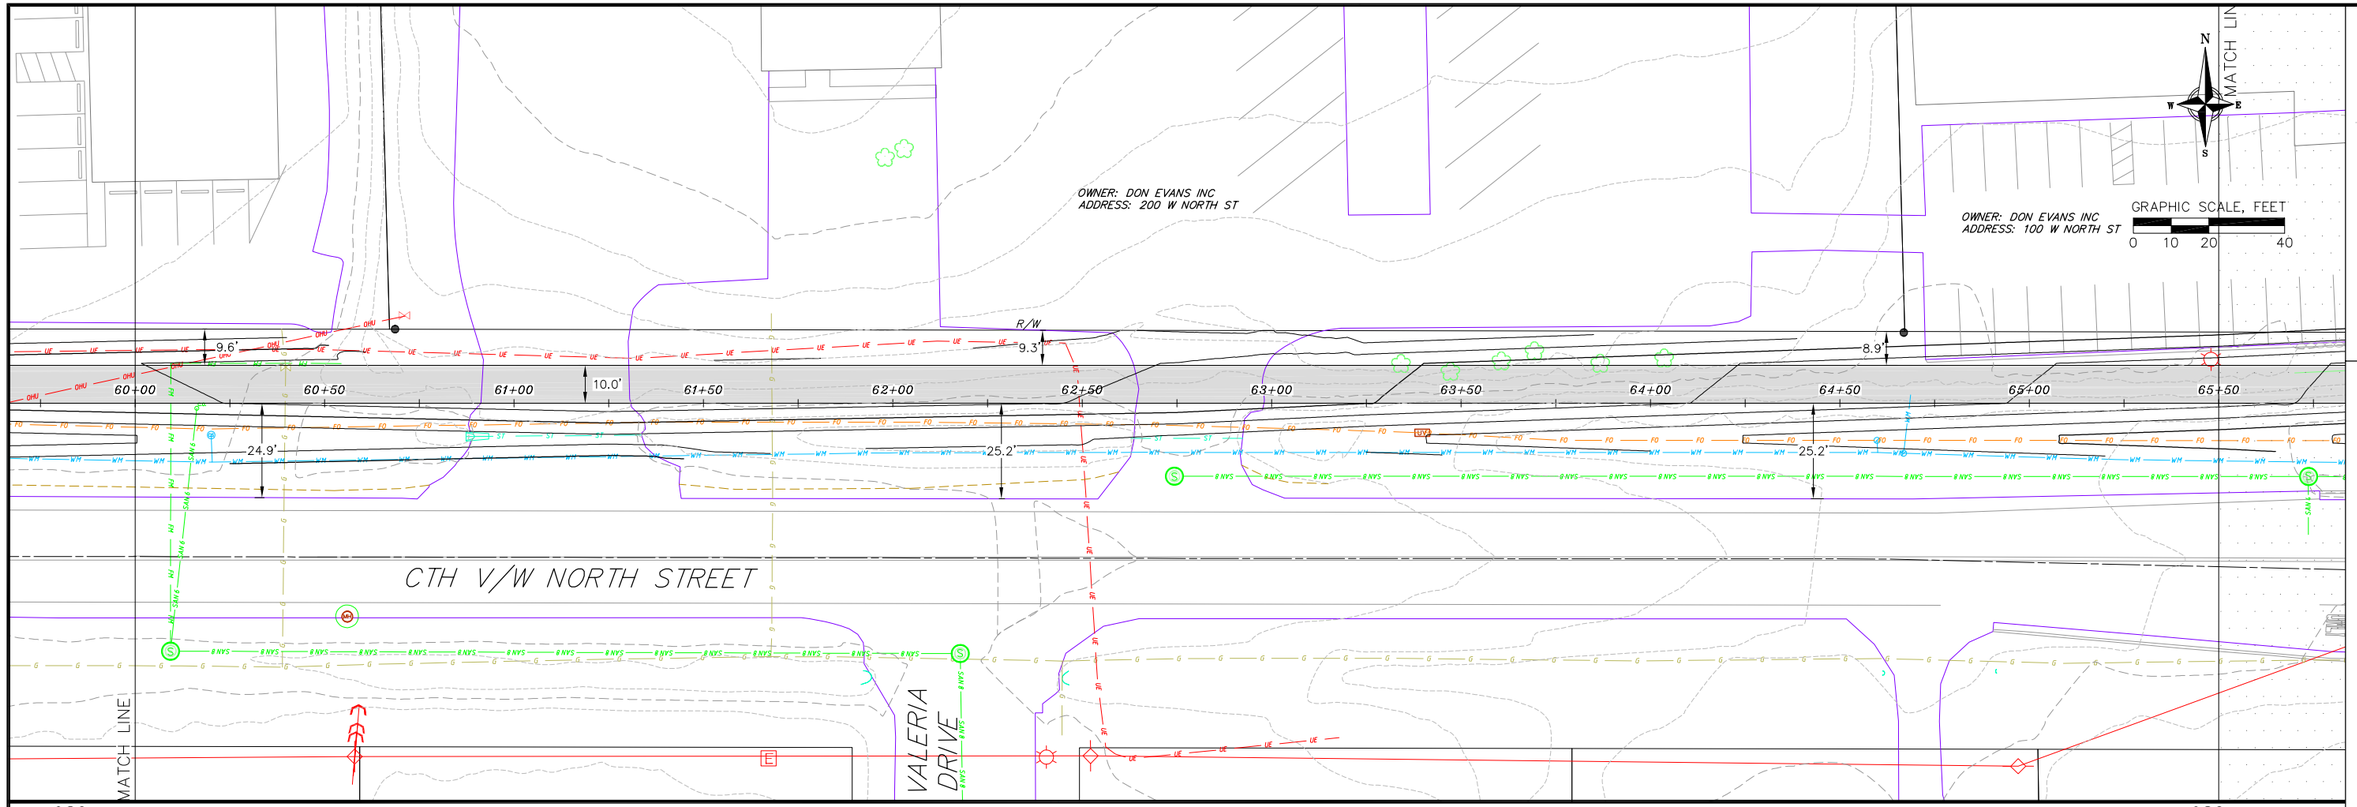

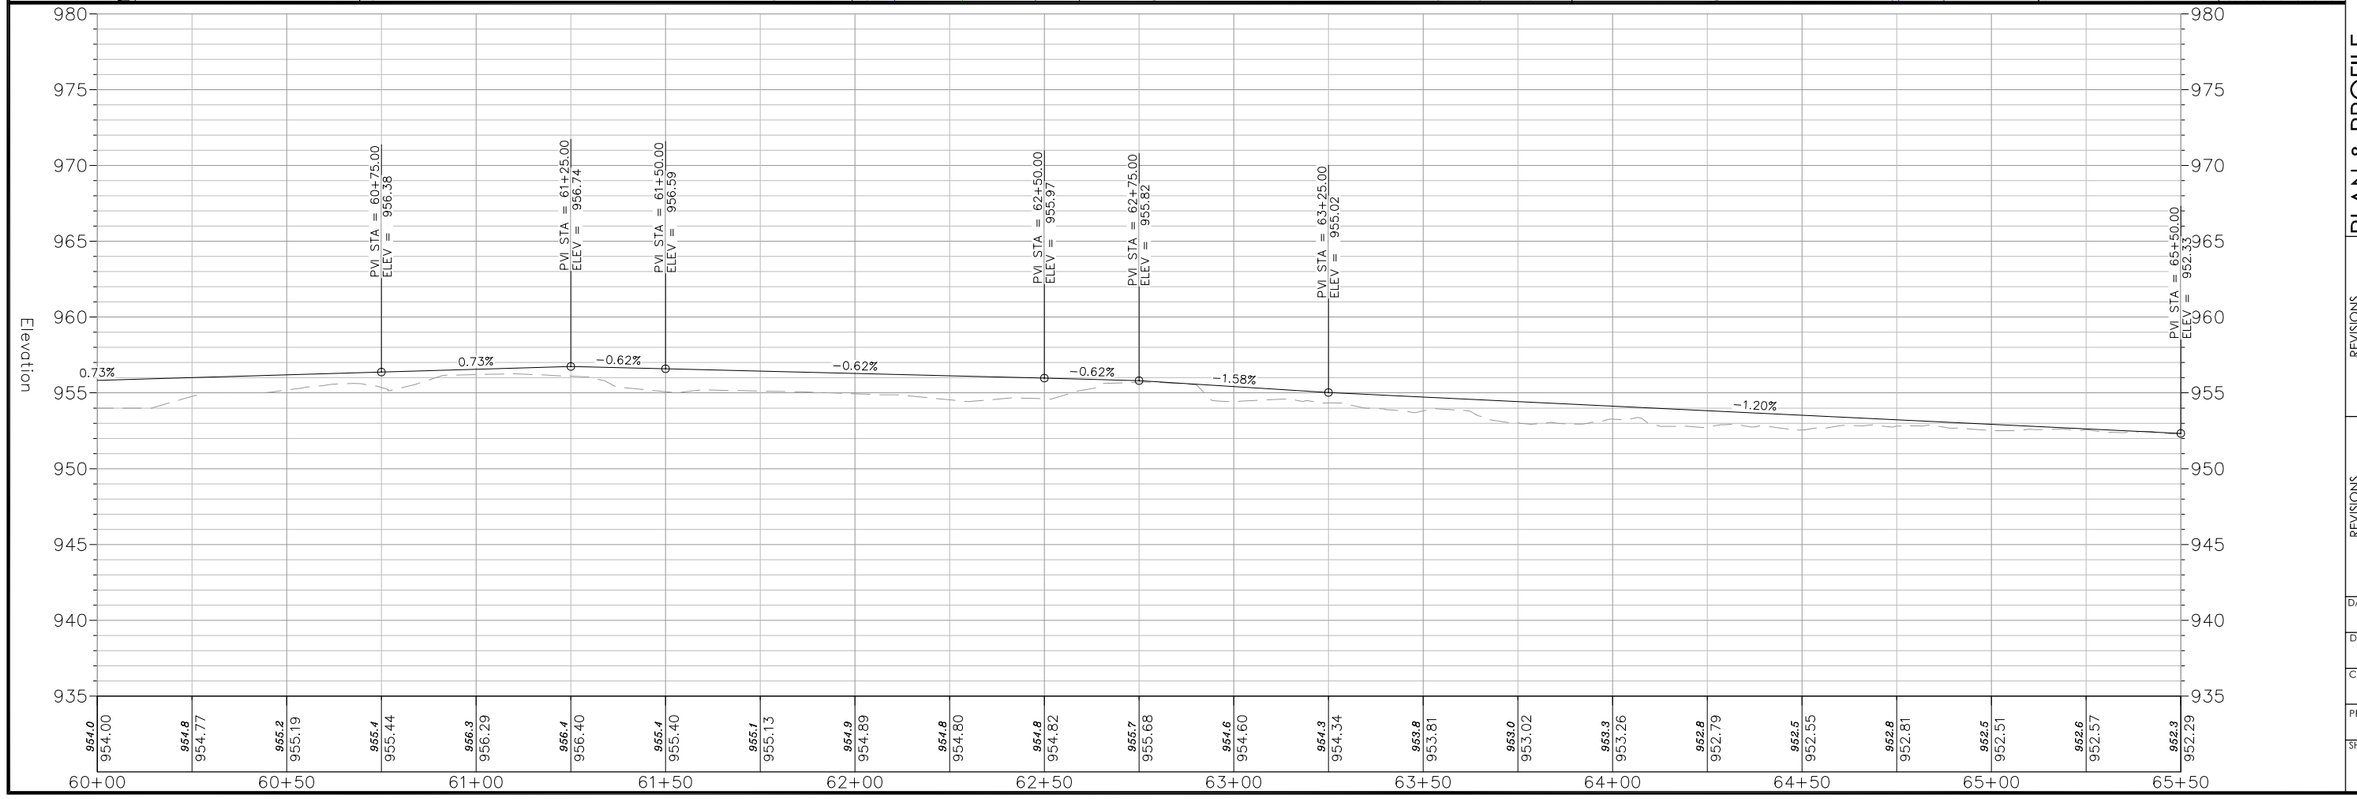

vierbicher
planners | engineers | advisors

REVISIONS

NO.	DATE	REMARKS

REVISIONS

NO.	DATE	REMARKS

PLAN & PROFILE

CTH V TRAIL - MAIN ST TO RIVER RD
VILLAGE OF DEFOREST
DANE COUNTY, WISCONSIN

DATE
JANUARY 2026

DRAFTER
JCRA


CHECKED
TBRA


PROJECT NO.
250988

SHEET
14 OF X

06 Apr 2026 - 9:09a R:\DeForest\ Village of\250988 - CTH V Trail - Main St to River Rd\CADD\250988 - CTH V Trail Base Eng.dwg by: nade

©Vierbicher Associates, Inc.

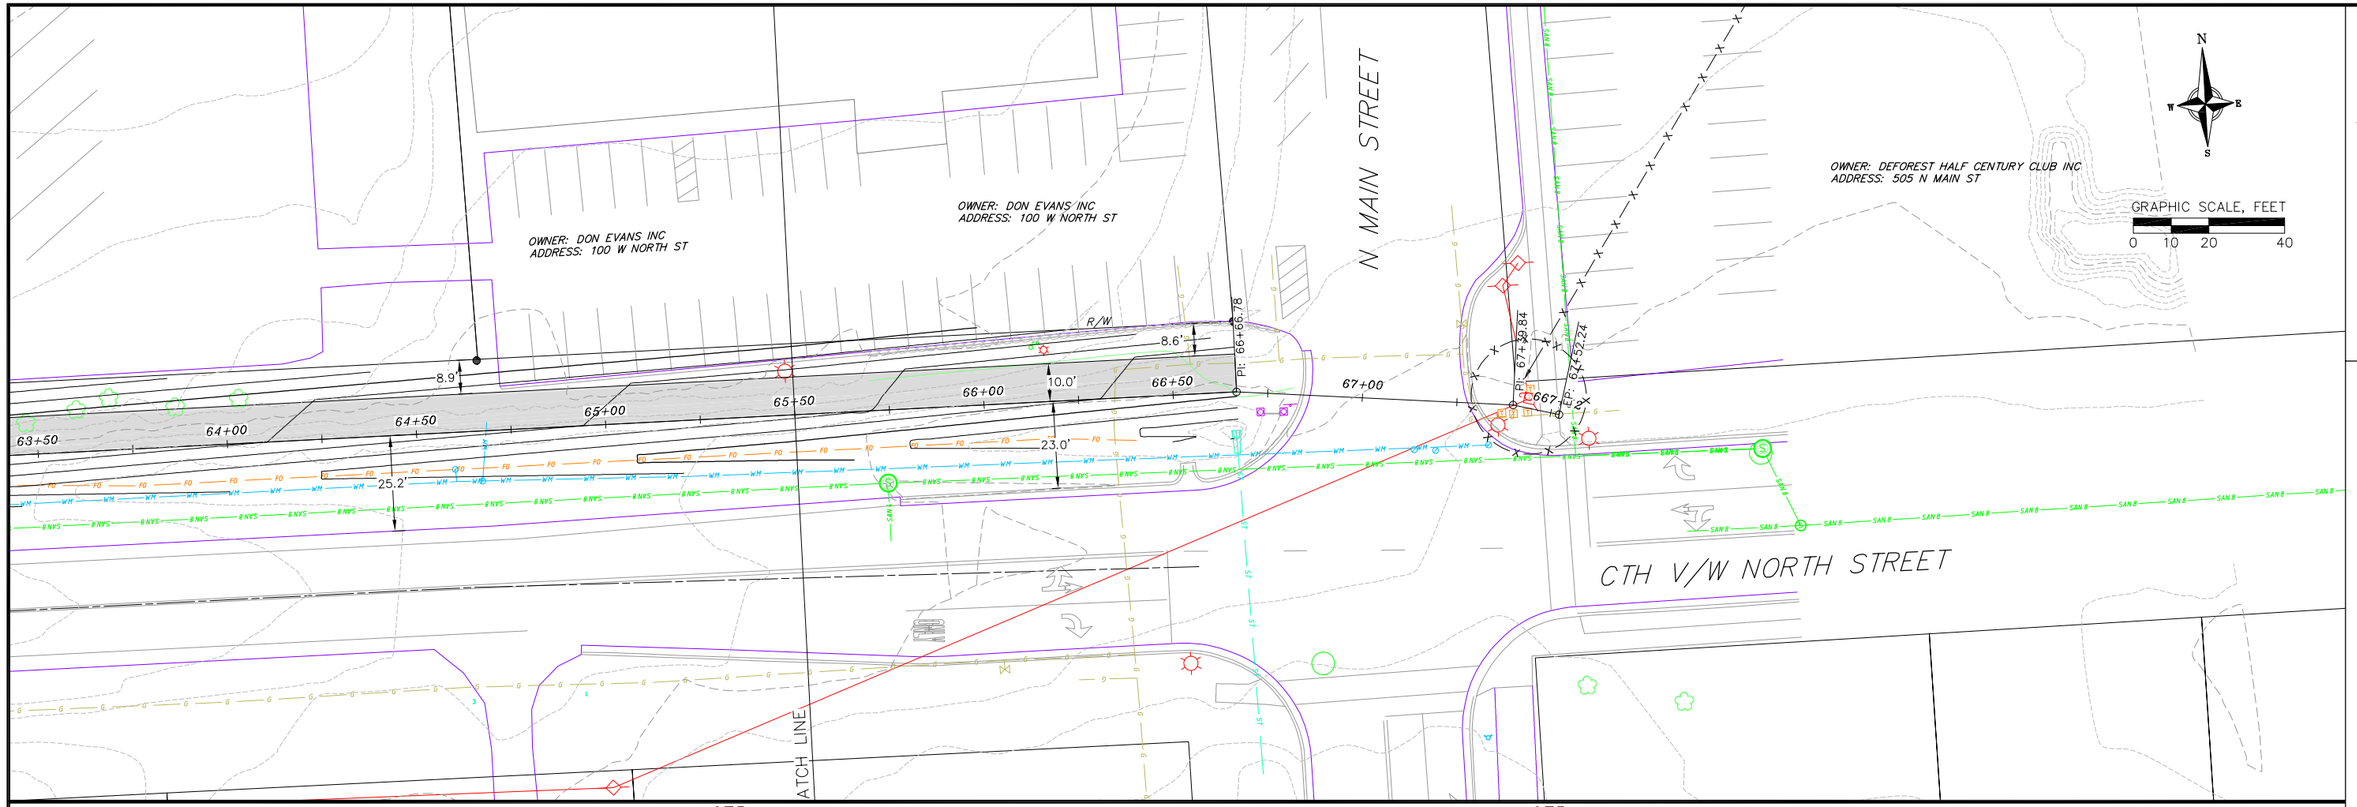

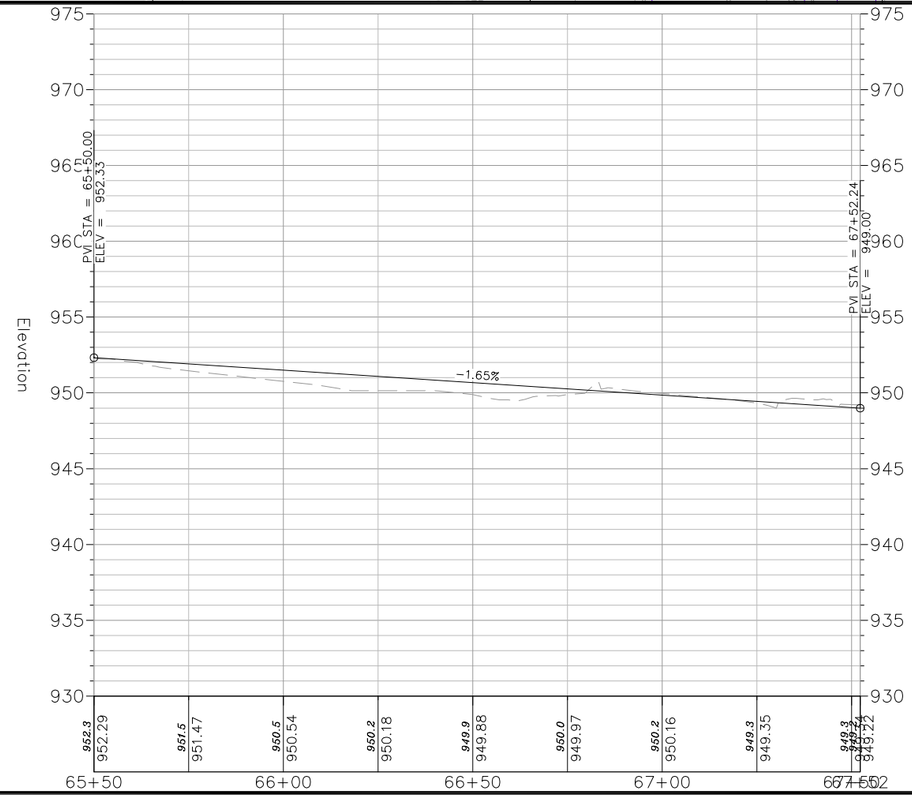

vierbicher
planners | engineers | advisors

PLAN & PROFILE

CTH V TRAIL - MAIN ST TO RIVER RD
VILLAGE OF DEFOREST
DANE COUNTY, WISCONSIN

REVISIONS			
NO.	DATE	REMARKS	

REVISIONS			
NO.	DATE	REMARKS	

DATE
JANUARY 2026

DRAFTER
JCRA

CHECKED
TBRA

PROJECT NO.
250988

SHEET
15 OF X

06 Apr 2026 - 9:09a R:\DeForest\Village of\250988 - CTH V Trail - Main St to River Rd\CADD\250988 - CTH V Trail Base Eng.dwg by: nade