
© Vierbicher Associates, Inc.

SITE PLAN LEGEND

- PROPERTY BOUNDARY
- CURB AND GUTTER (REVERSE CURB HATCHED)
- PROPOSED WOOD FENCE
- PROPOSED CONCRETE
- PROPOSED ASPHALT
- PROPOSED SIGN
- PROPOSED ADA DETECTABLE WARNING FIELD
- PROPOSED HANDICAP PARKING

78 UNIT BUILDING UNIT MIX	
STUDIO	13
1 BEDROOM	26
1 BEDROOM + DEN	18
2 BEDROOM	21
TOTAL UNITS	78
TOTAL UNDERGROUND PARKING STALLS	78

PARKING STALL COUNT	
	TOTAL STALLS
78 UNIT UNDERGROUND STALLS	234
24 UNIT ATTACHED GARAGE STALLS	45
DETACHED GARAGE STALLS	75
TOTAL COVERED STALLS	354
SURFACE PARKING (UNCOVERED)	192
TOTAL PARKING STALLS	546
TOTAL UNITS	354
STALLS/UNITS	1.54

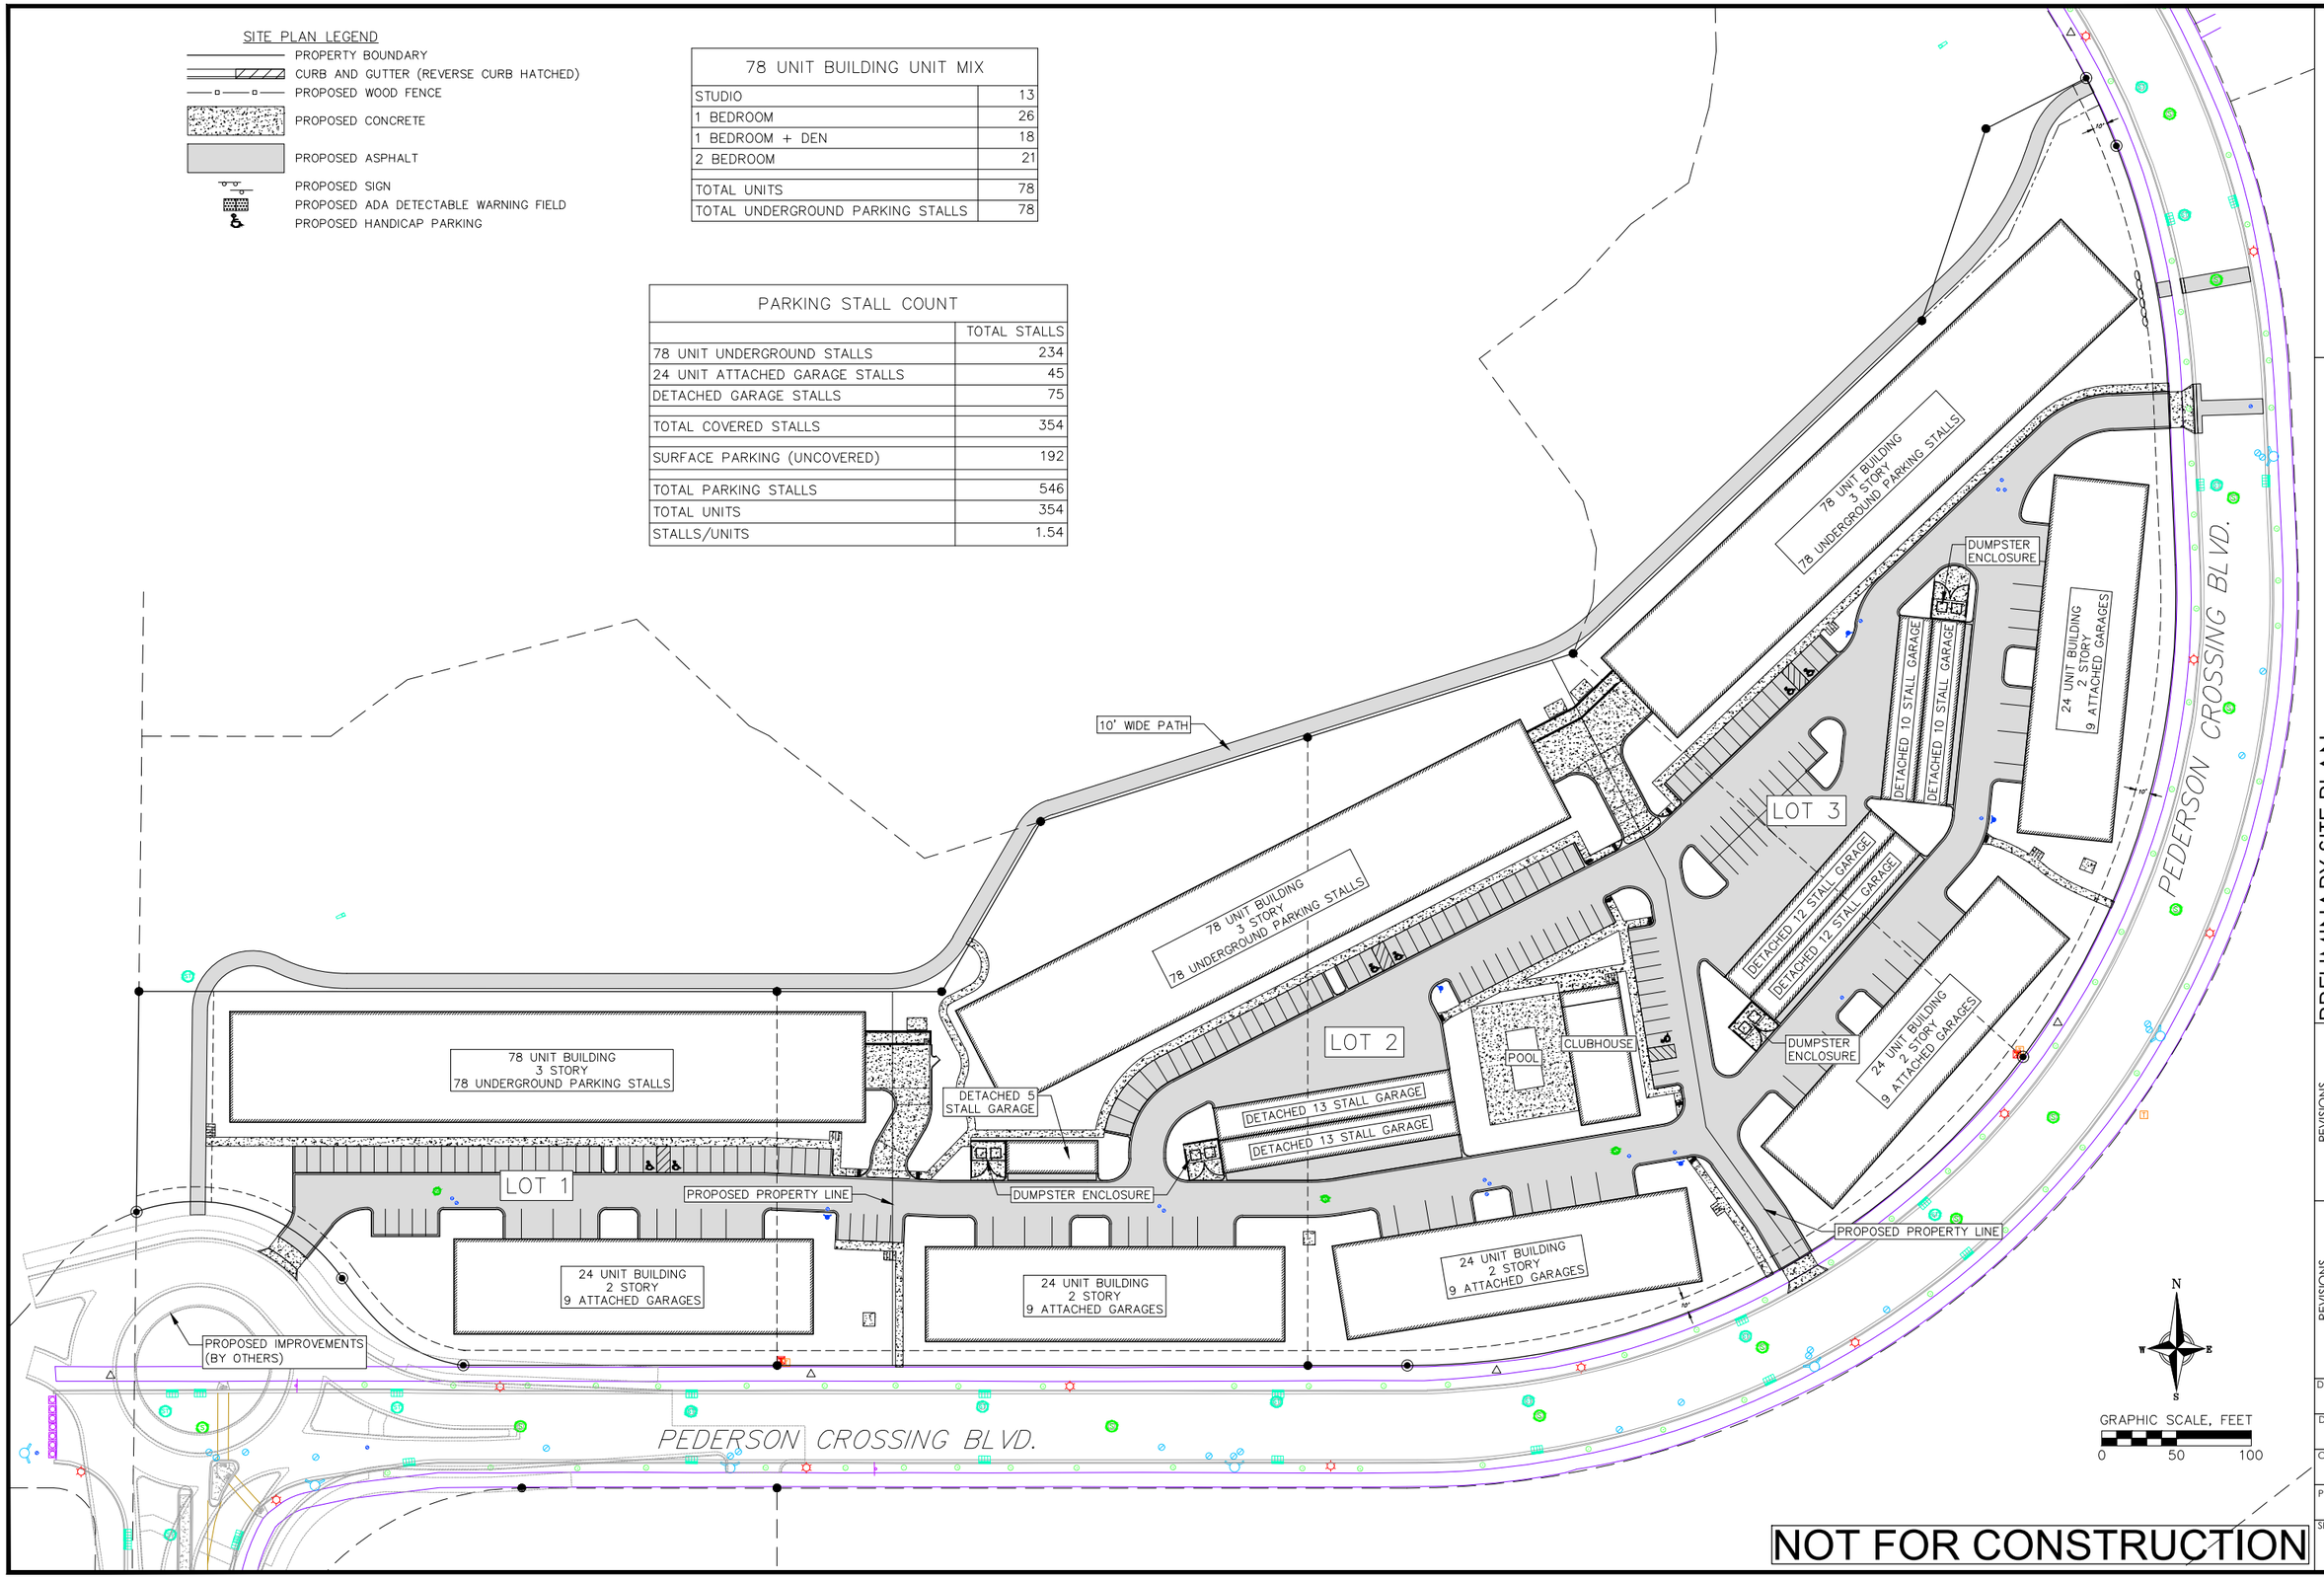

NOT FOR CONSTRUCTION

vierbicher
advisors / engineers / surveyors

PRELIMINARY SITE PLAN

ENKLØV AT DEFOREST YARDS
VILLAGE OF DEFOREST
DANE COUNTY, WISCONSIN

REVISIONS			
NO.	DATE	REMARKS	

REVISIONS			
NO.	DATE	REMARKS	

DATE
2-9-2026

DRAFTER
BBAR

CHECKED

PROJECT NO.
240384

SHEET
2 OF 3

09 Feb 2026 - 12:38p M:\Cascade Development\240384_DeForest Pederson Crossing\CADD\240384 - Base Eng.dwg by: bbar