



THESE PLANS AND DESIGNS ARE COPYRIGHT PROTECTED AND MAY NOT BE USED IN WHOLE OR IN PART WITHOUT THE WRITTEN CONSENT OF PINNACLE ENGINEERING GROUP, LLC.
DRAFTED: AMC
DESIGNED: ACT
REVIEWED: MTS

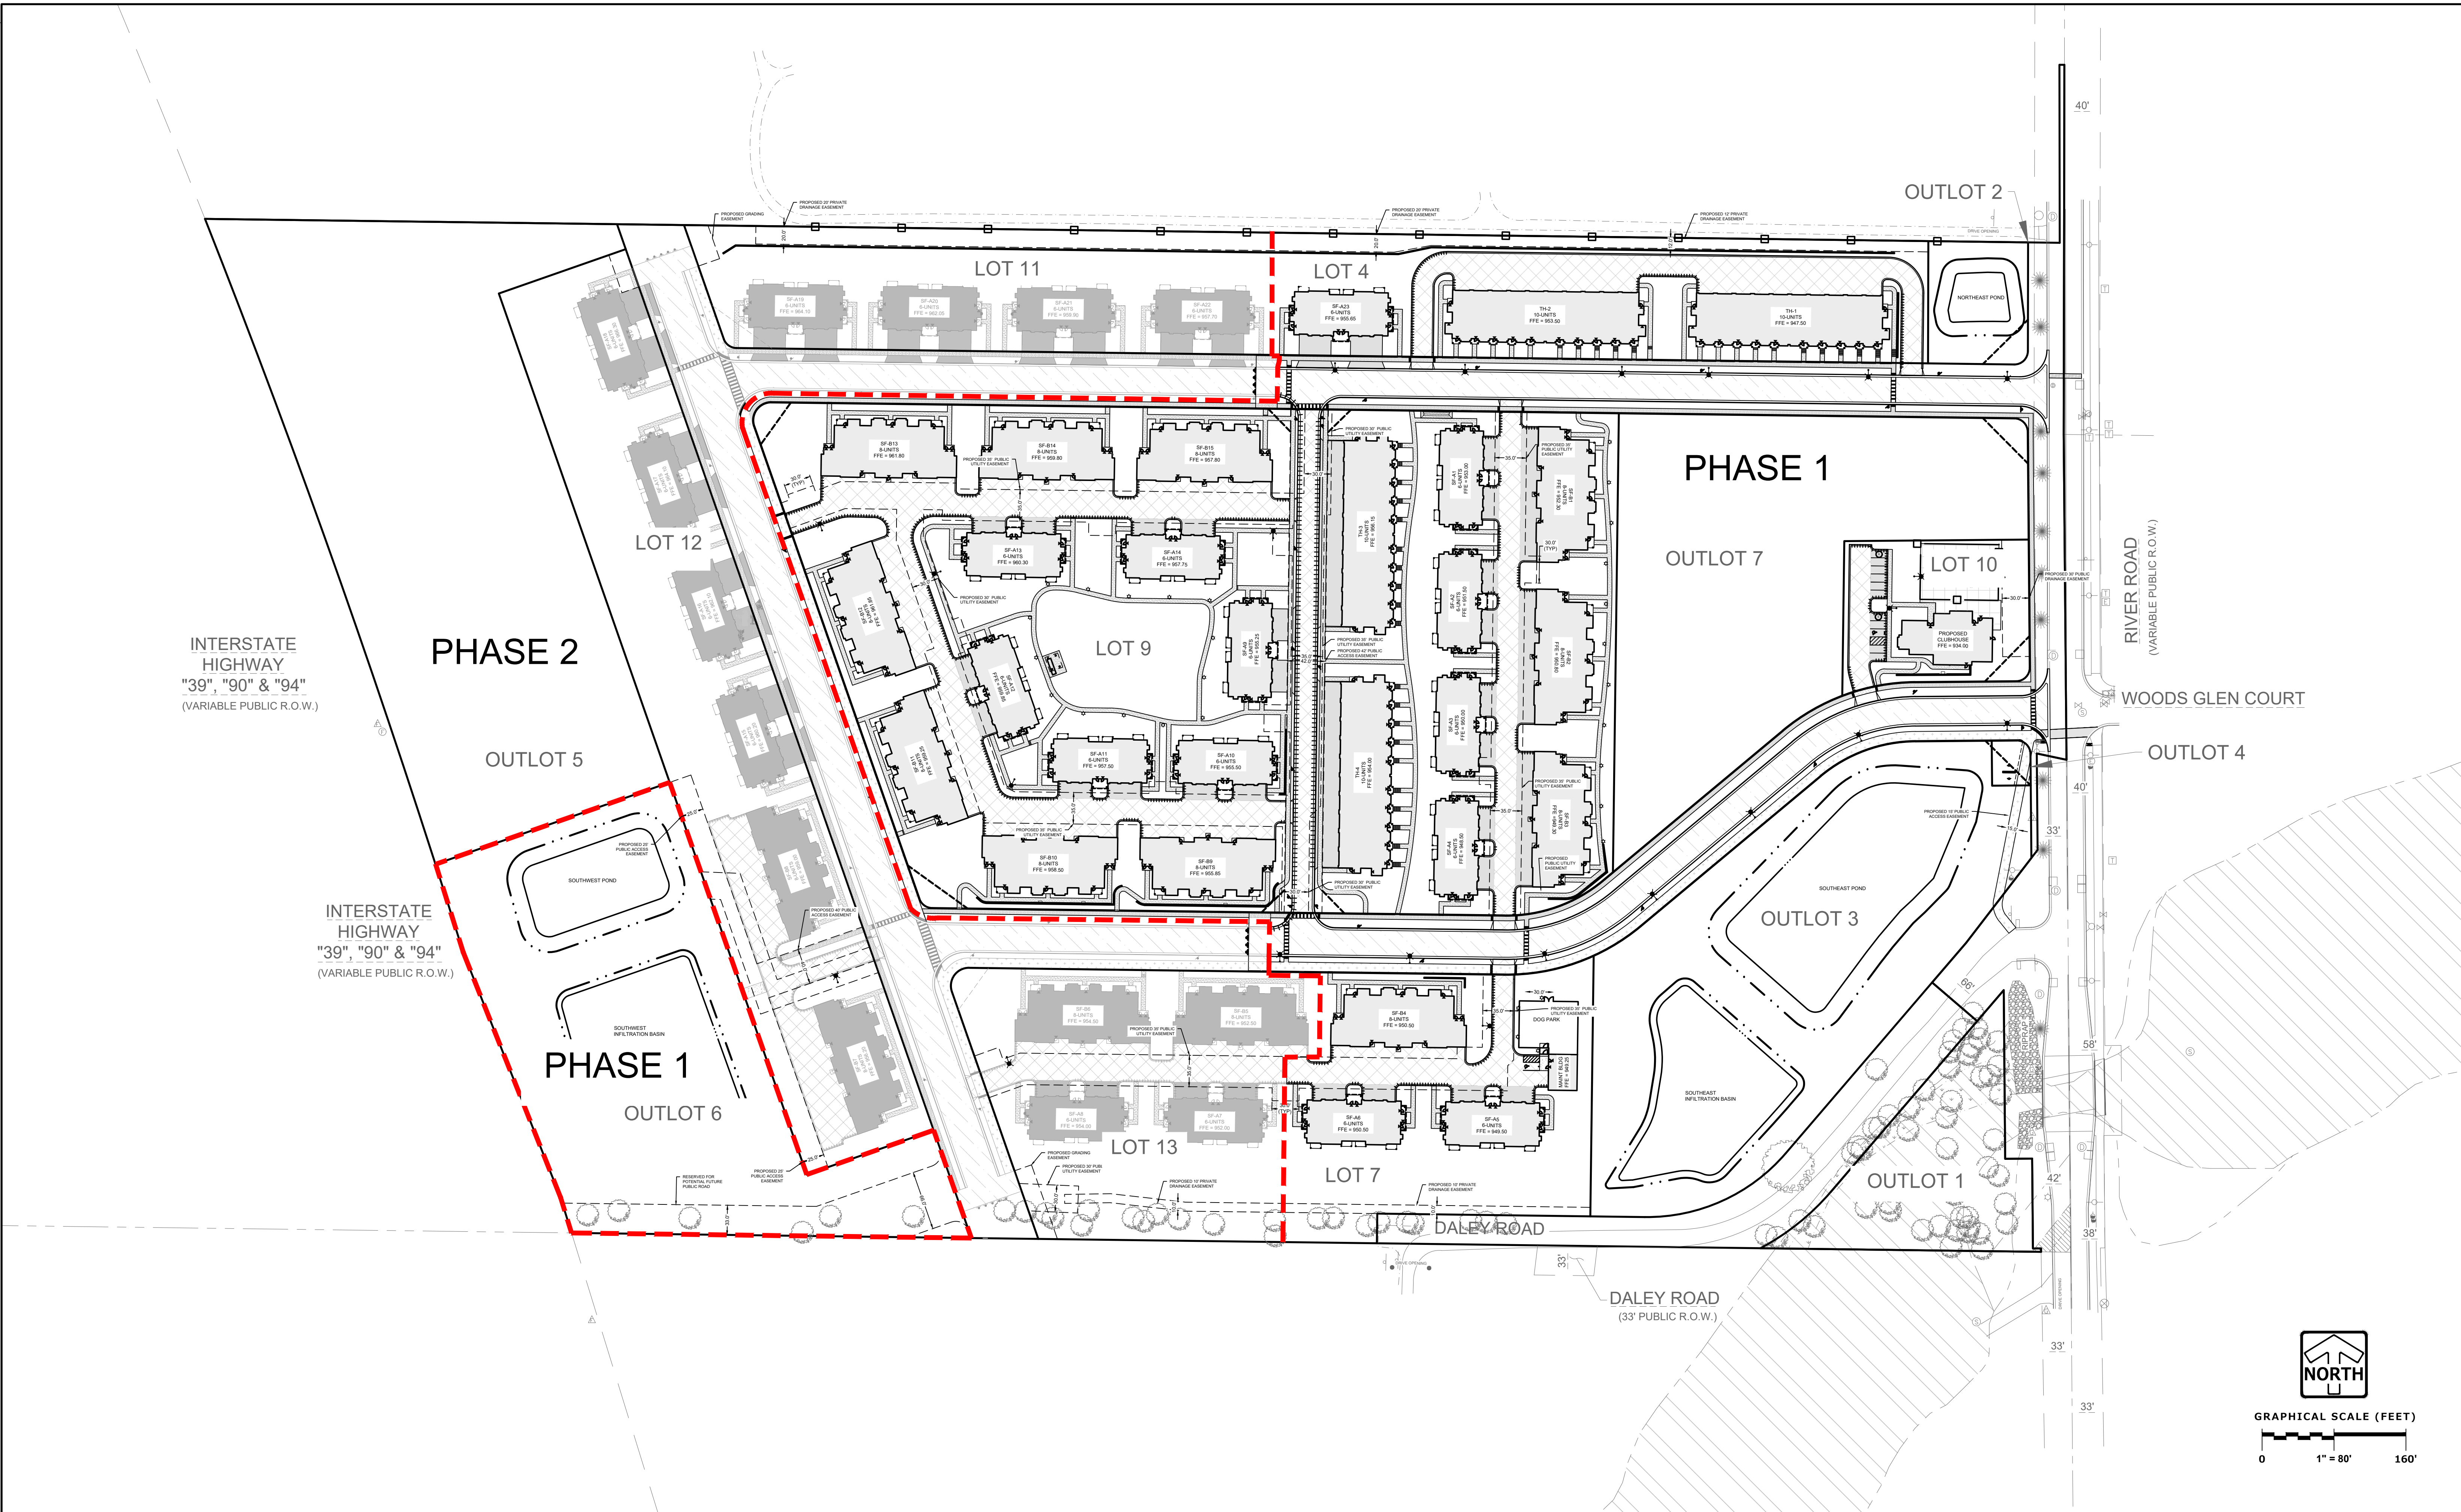

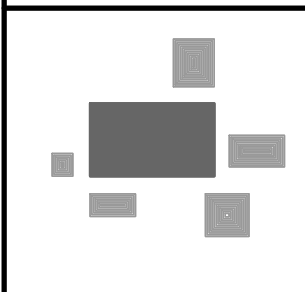

PINNACLE ENGINEERING GROUP
ENGINEERING | NATURAL RESOURCES | SURVEYING

PLAN | DESIGN | DELIVER
www.pinnacle-engr.com

WISCONSIN OFFICE:
20725 WATERTOWN ROAD, SUITE 100
BROOKFIELD, WI 53186
(262) 754-8888
CHICAGO | MILWAUKEE | NATIONWIDE

TERRAPIN RUN TOWNHOMES

DEFOREST, WI

OVERALL PHASING PLAN

REVISIONS						SHEET
2	FDP SUBMITTAL - REVISED	01/13/25	6	BID ADDENDUM 5	06/03/25	C-7.1 C-92.0
3	BID SET	01/21/25	7	CONSTRUCTION SET	06/11/25	
4	BID ADDENDUM 2	02/06/25	8	CB #1	06/26/25	
5	BID ADDENDUM 4	04/07/25	9	CB #2	07/25/25	

REG JOB No. **5283.00**

REG PM **MTS**

START DATE **05/20/24**

SCALE **1" = 80'**

C-7.1

C-92.0

COPYRIGHT 2023